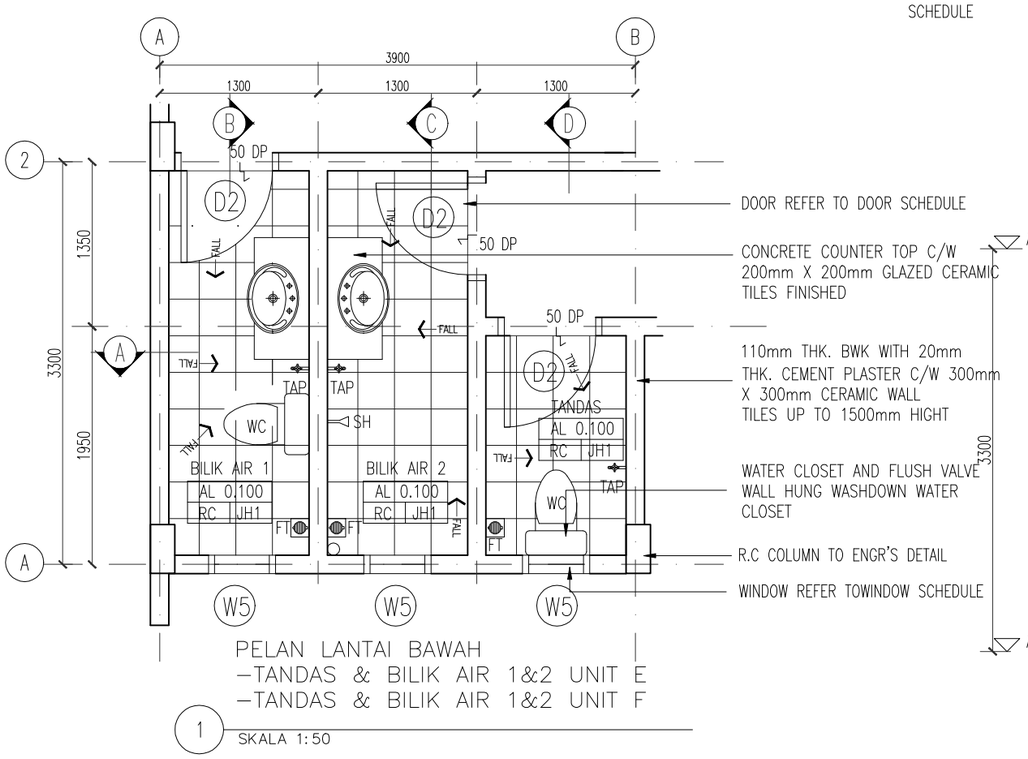


DOOR REFER TO DOOR SCHEDULE

CONCRETE COUNTER TOP C/W 200mm X 200mm GLAZED CERAMIC TILES FINISHED

110mm THK. BWK WITH 20mm THK. CEMENT PLASTER C/W 300mm X 300mm CERAMIC WALL TILES UP TO 1500mm HIGHT


WATER CLOSET AND FLUSH VALVE WALL HUNG WASHDOWN WATER CLOSET

R.C COLUMN TO ENGR'S DETAIL

WINDOW REFER TOWINDOW SCHEDULE

PELAN LANTAI BAWAH
–TANDAS & BILIK AIR 1&2 UNIT E
–TANDAS & BILIK AIR 1&2 UNIT F

1 SKALA 1:50

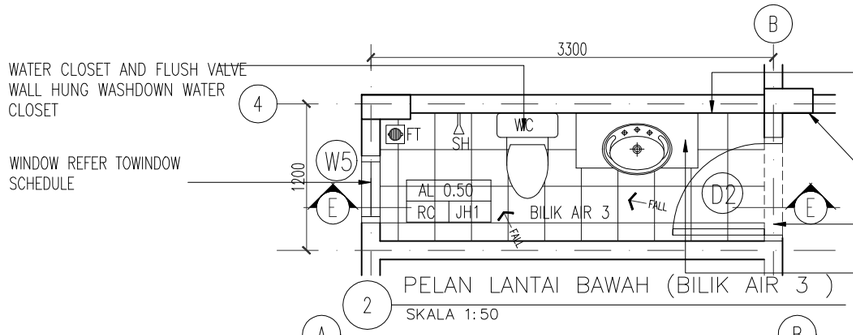

WATER CLOSET AND FLUSH VALVE WALL HUNG WASHDOWN WATER CLOSET

4

WINDOW REFER TOWINDOW SCHEDULE


110mm THK. BWK WITH 20mm THK. CEMENT PLASTER C/W 300mm X 300mm CERAMIC WALL TILES UP TO 1500mm HIGHT

R.C COLUMN TO ENGR'S DETAIL

DOOR REFER TO DOOR SCHEDULE

CONCRETE COUNTER TOP C/W 200mm X 200mm GLAZED CERAMIC TILES FINISHED

2 PELAN LANTAI BAWAH (BILIK AIR 3)
SKALA 1:50

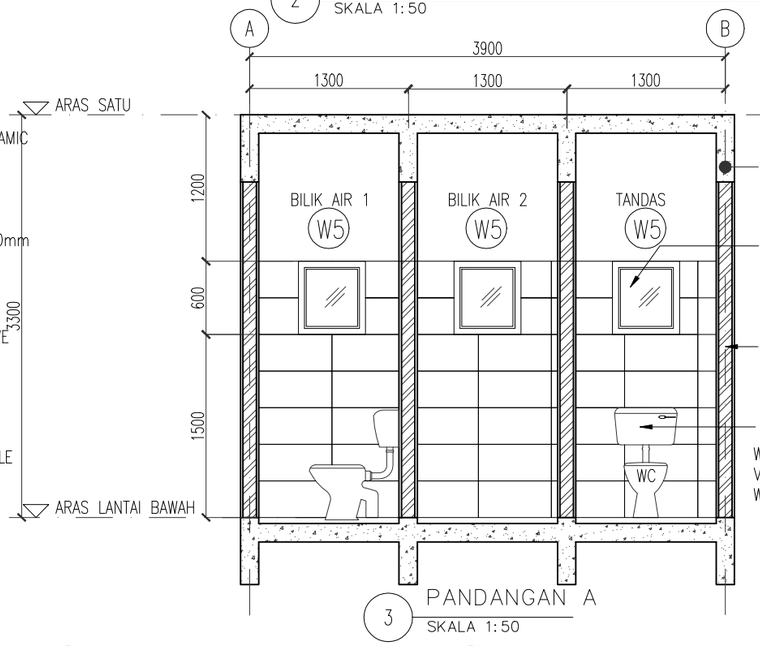


RC BEAM TO ENGR'S DETAIL

WINDOW REFER TOWINDOW SCHEDULE


110mm THK. BWK WITH 20mm THK. CEMENT PLASTER C/W 300mm X 300mm CERAMIC WALL TILES UP TO 1500mm HIGHT

WATER CLOSET AND FLUSH VALVE WALL HUNG WASHDOWN WATER CLOSET

3 PANDANGAN A
SKALA 1:50

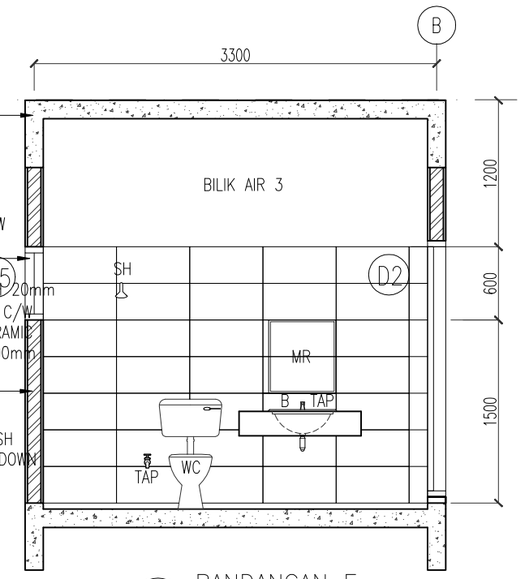

7 PANDANGAN E
SKALA 1:50

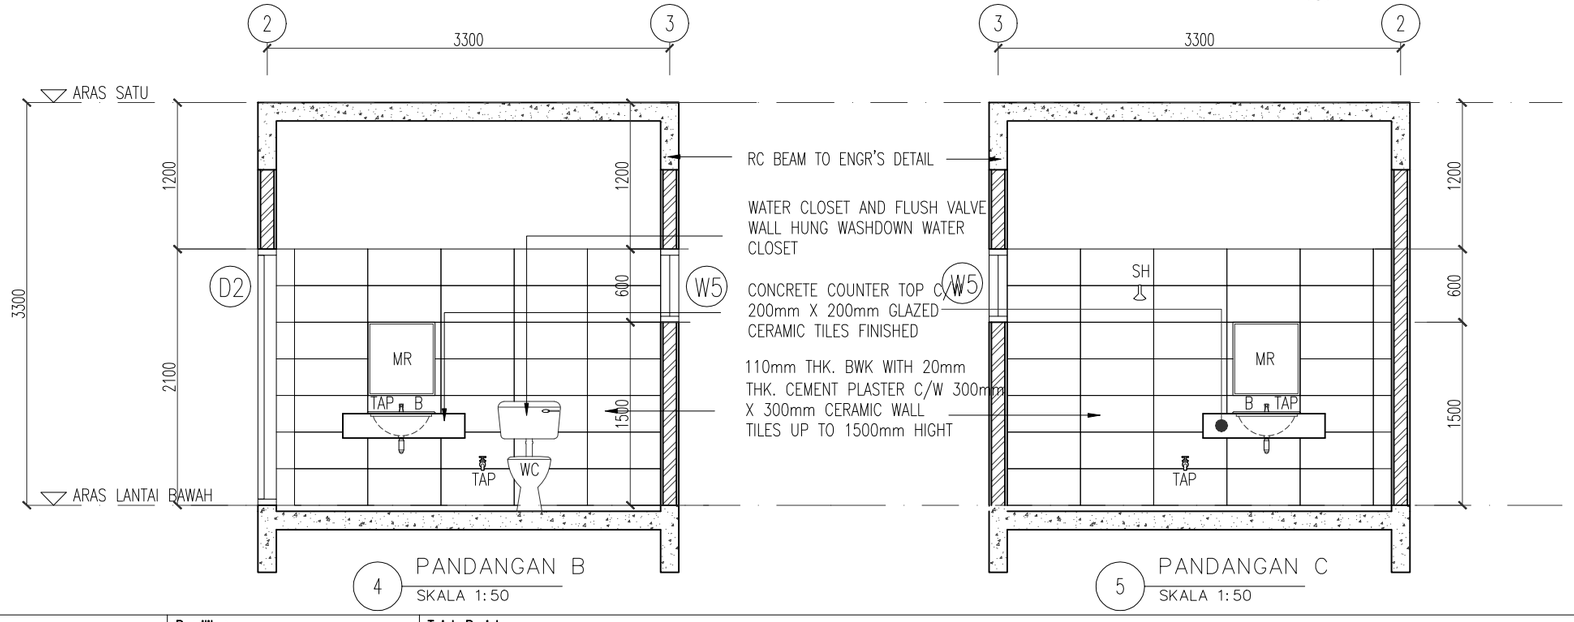

RC BEAM TO ENGR'S DETAIL


WATER CLOSET AND FLUSH VALVE WALL HUNG WASHDOWN WATER CLOSET

CONCRETE COUNTER TOP C/W 200mm X 200mm GLAZED CERAMIC TILES FINISHED

110mm THK. BWK WITH 20mm THK. CEMENT PLASTER C/W 300mm X 300mm CERAMIC WALL TILES UP TO 1500mm HIGHT

4 PANDANGAN B
SKALA 1:50

5 PANDANGAN C
SKALA 1:50

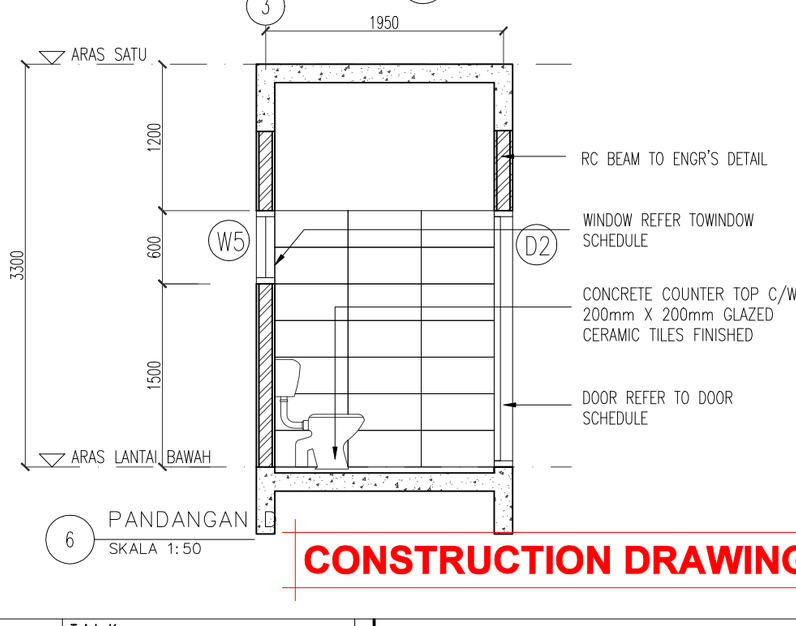

RC BEAM TO ENGR'S DETAIL

WINDOW REFER TOWINDOW SCHEDULE

CONCRETE COUNTER TOP C/W 200mm X 200mm GLAZED CERAMIC TILES FINISHED

DOOR REFER TO DOOR SCHEDULE

6 PANDANGAN D
SKALA 1:50

CONSTRUCTION DRAWING

Pemaju :

KEMENTERIAN PERUMAHAN DAN KERAJAAN TEMPATAN

Pemilik :

JABATAN BOMBA DAN PENYELAMAT MALAYSIA

Tajuk Projek:

CADANGAN PEMBINAAN PROJEK BALAI BOMBA & KUARTERS PUTATAN DI ATAS SEBAHAGIAN LOT N.T 213059771, JALAN SAILAN IMBAAN PUTATAN, DAERAH PUTATAN, SABAH

Tajuk Komponen:

KUARTERS
(TANDAS & BILIK AIR UNIT E & F)

Tajuk Lukisan:

PELAN LANTAI BAWAH
PANDANGAN A
PANDANGAN B
PANDANGAN C
PANDANGAN D
PANDANGAN E

ALASIM OMAR ARCHITECT
F-27-1, ROYAL PLAZA PUTATAN
KM 11.2, JALAN PUTATAN
88200, KOTA KINABALU, SABAH
E : alasim.architect@gmail.com
T : +6 088 760 752
F: +6 088 761 752

ARCHITECT

DWG INFO

Drawn by : SYAH
Checked by : Sym
Scale : As Shown
Date : JUN 2020
Drawing Number : Revision 0 1 2

DWG TITLE

Sketch	DP Sub	JPBM	Construction
Prelim	BP Sub	Contract	As-Built

200413/JBPMput/TE&F-30