

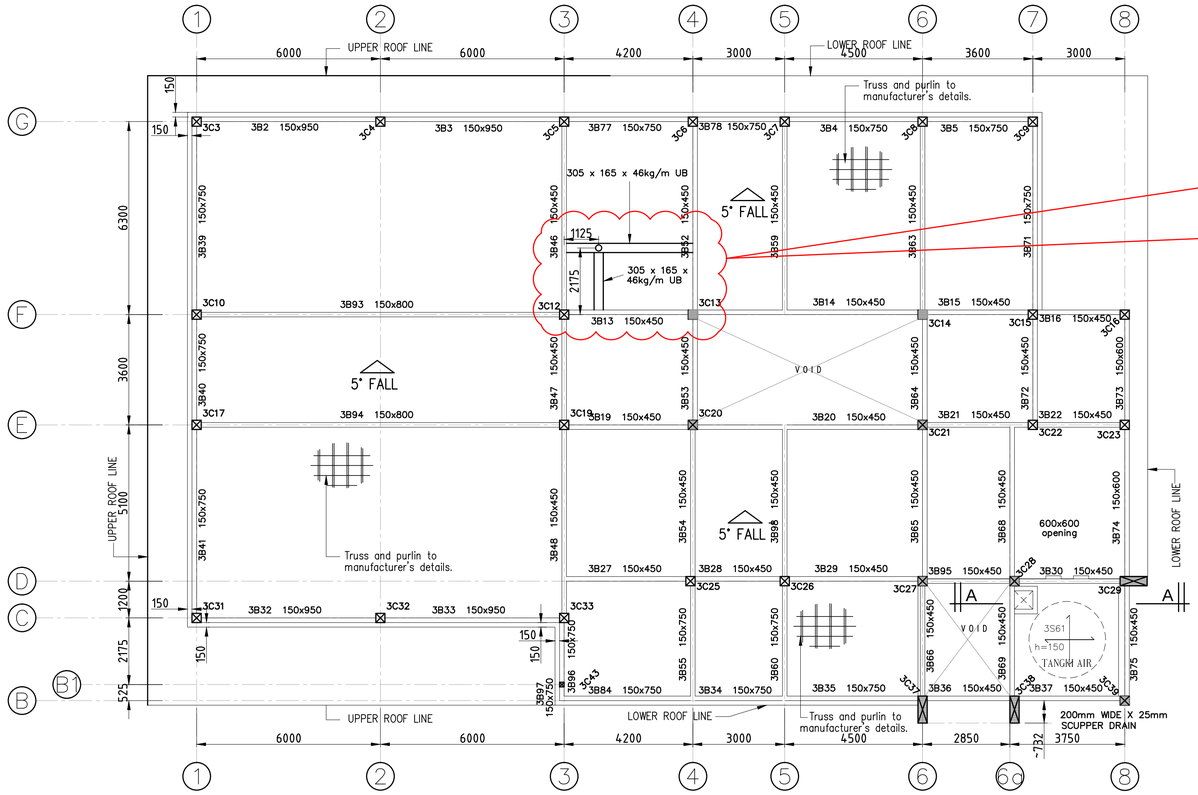



MAIN ROOF PLAN
SCALE 1:100

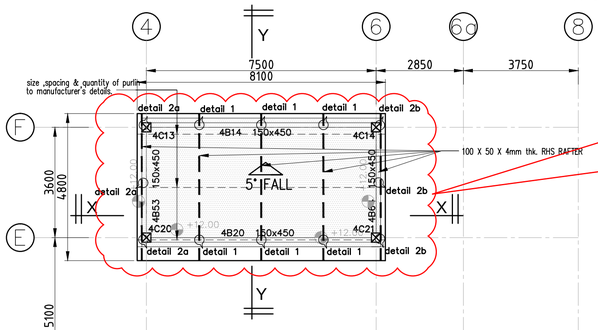


UPPER ROOF PLAN
SCALE 1:100

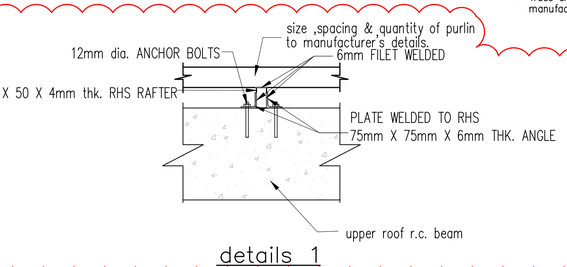


details 1

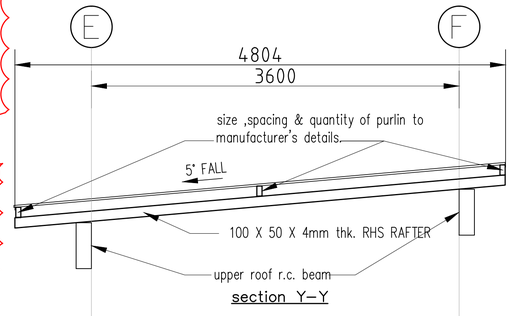


section Y–Y

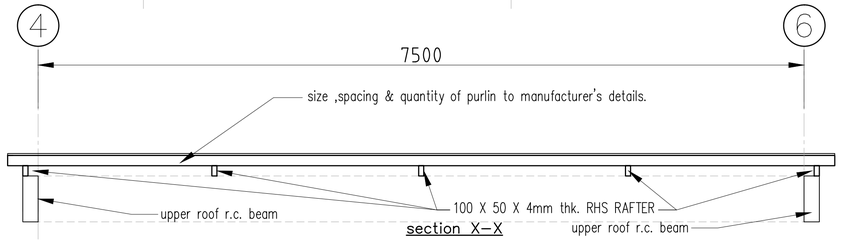


section X–X

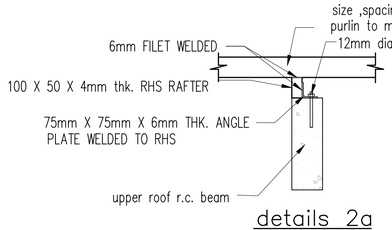


details 2a

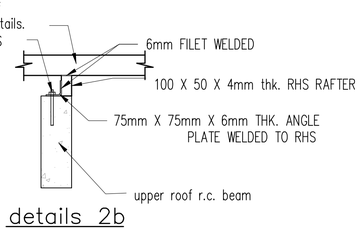

details 2b

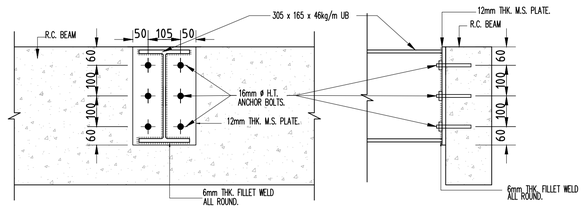


'I' BEAM CONNECT TO R.C. BEAM DETAILS.
SCALE 1:10

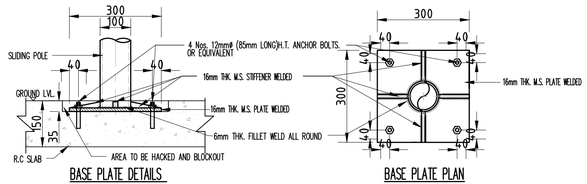


BASE PLATE DETAILS
SCALE 1:10

BASE PLATE PLAN
SCALE 1 : 10

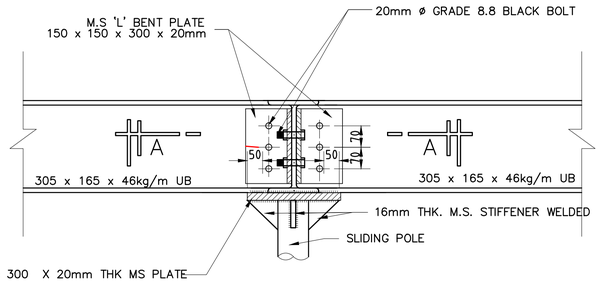

I BEAM CONNECTION DETAIL

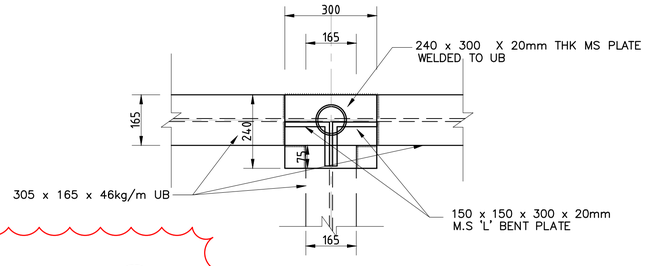

SECTION A – A

FORM B

CERTIFICATE OF ~~BUILDING~~/STRUCTURAL PLANS
(FOR ENDORSEMENT ON PLANS TO BE SUBMITTED FOR APPROVAL)

Pegawai Eksekutif
Majlis Daerah Putatan

DATE : _____

I HEREBY CERTIFY THAT THE DETAILS IN THE PLAN VIZ : (DRAWING NO.)
PI-393/BB/FP/001, CS/001, SF/001, GS/001, 1B/001-1B/005, 1F/001, 1D/001-1D/004, PI-393/KZ/001-KZ/016, PI-393/TOWER/001-TOWER/005, PI-393/SS/001-SS/003, PI-393/RS/001, PI-393/TLK/001 & PI-393/MISC/001-MISC/003
ON LOT/S – SECTION –
JALAN Sallan Imbaan Putatan LAND TITLE NO. di atas sebahagian H.T 213059771
FOR Cadangan Pembinaan Projek Balai Bomba & Kuarters Putatan
ARE IN ACCORDANCE WITH THE REQUIREMENTS OF THE BUILDING BY-LAWS, 1951 AND ALL AMENDMENTS THERETO.
I ACCEPT FULL RESPONSIBILITY ACCORDINGLY

ARCHITECT* / ENGINEER* DRAUGHTSMAN* / OWNER*

NAME: Ir. Johnny J. Guansing
ADDRESS: P.O. Box No. 21749,
88775 Luyang, Kota Kinabalu,
Sabah

JURUTERA PROFESIONAL (BORANG PERAKUAN JAWATAN) AWAM Ir. JOHNNY J. GUANSING C18533 MALAYSIA

NOTE : ALL STEEL MEMBER TO BE 6mm FILET WELDED ALL ROUND

FOR AUTHORITY USE

No.	Description	Date
A	REVISED AS CLOUDED	JULY 2022

KERAJAAN MALAYSIA

TAJUK PROJEK :
PEMBINAAN PROJEK BALAI BOMBA DAN KUARTERS PUTATAN, SABAH
CADANGAN PEMBINAAN PROJEK BALAI BOMBA & KUARTERS PUTATAN DI ATAS SEBAHAGIAN LOT N.T 213059771, JALAN SAILAN IMBAAN PUTATAN, DAERAH PUTATAN, SABAH

AGENSI PELAKSANA/PENGARAH PROJEK :

KEMENTERIAN PERUMAHAN DAN KERAJAAN TEMPATAN
Bahagian Pembangunan & Pelaksanaan Projek,
Aras 5, No. 51 Persiaran Perdana,
Presint 4, 62100 Putrajaya, Malaysia

PEMILIK TANAH/ BANGUNAN :

Bahagian Pembangunan, Ibu Pejabat, Jabatan Bomba dan Penyelamat, Malaysia
Tingkat 4, Lebuh Wawasan, Presint 7, 62250 Putrajaya,Wilayah Persekutuan Putrajaya

ARCHITECT :

ALASIM OMAR ARCHITECT
F-27-1, ROYAL PLAZA PUTATAN
KM 11.2, JALAN PUTATAN
88200, KOTA KINABALU, SABAH
E : alasim.architect@gmail.com
T : +6 088 760 752 F: +6 088 761 752

JURUTERA MEKANIKAL & ELEKTRIK :

JURUTERA PERUNDING INTELEK SDN BHD
No 22-2, 2nd Floor, Block D, Lorong Plaza Kingfisher 6, Plaza Kingfisher, Kuala Inanam Likas, 88400 Kota Kinabalu.

JURUUKUR BAHAN :

JURUKUR BAHAN KONSULTANT (SABAH)
3rd Floor, Lot 8, Block A,
Damai Plaza Luyang,
88847, KOTA KINABALU, SABAH

CONSULTANT :

PERUNDING IDEAL
SHOPLOT NO.4 FIRST FLOOR, LORONG ZIRAFAH 10, TAMAN LAYANG-LAYANG, 88300 Kota Kinabalu, Sabah.
Tel : 088-258795
E-mail : perideal@gmail.com

JURUTERA PROFESIONAL (BORANG PERAKUAN JAWATAN) AWAM Ir. JOHNNY J. GUANSING C18533 MALAYSIA

I hereby certify that the works have been designed by me in accordance with good engineering practice and that I take full responsibility for the design and proper performance of the same.

DRAWING INFORMATION		DRAWING TITLE
DRAWN BY : CAD CHECKED : GW DESIGNED : PAK SCALE : AS SHOWN DATE : MAY 2020 REVISION : A		BALAI BOMBA MAIN ROOF PLAN AND UPPER ROOF PLAN

PI-393/BB/RF/001