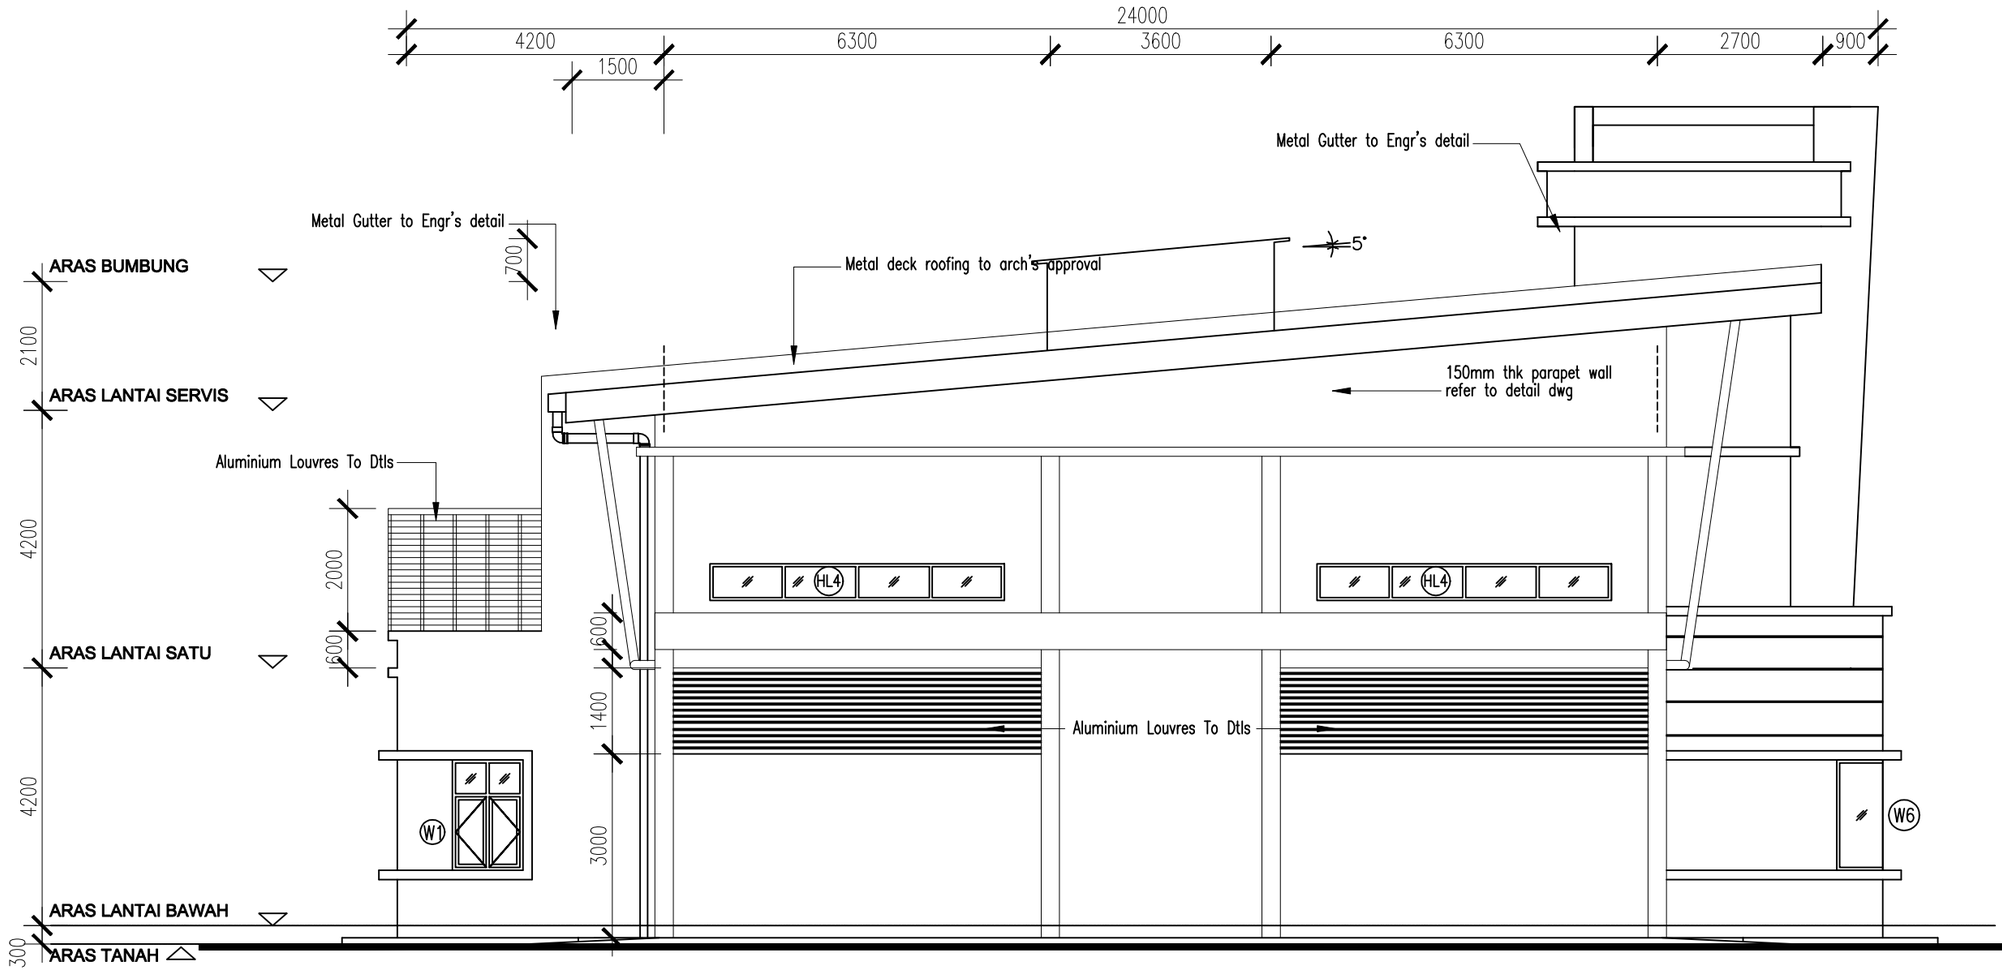

24000
4200
6300
3600
6300
2700
900
1500
Metal Gutter to Engr's detail
Metal Gutter to Engr's detail
700
5°
Metal deck roofing to arch's approval
ARAS BUMBUNG
2100
ARAS LANTAI SERVIS
150mm thk parapet wall
refer to detail dwg
Aluminium Louvres To Dtls
4200
2000
600
HL4
HL4
600
1400
ARAS LANTAI SATU
Aluminium Louvres To Dtls
4200
W1
3000
W6
ARAS LANTAI BAWAH
300
ARAS TANAH