



2 PELAN KUNCI
NOT TO SCALE

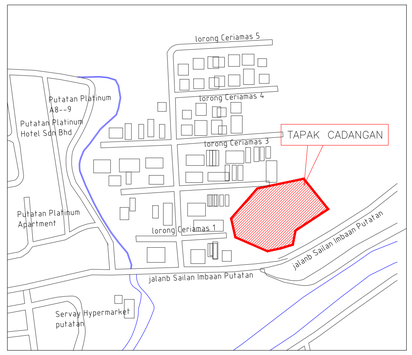


3 PELAN LOKASI
NOT TO SCALE

## HARD LANDSCAPE SCHEDULE

| NO | SYMBOL | TYPE | QTY | UNIT | REMARK |
|---|---|---|---|---|---|
| 1 | | Stepping Stone | 14 | nos | 1m x 0.5m |
| 2 | | Concrete Imprint | 3 | nos | 33 m2 |

## JADUAL KESELURUHAN TANAMAN

| NO | SYMBOL | SCIENTIFIC NAME | COMMON NAME | T.H (MM) | T.D (MM) | P.H (MM) | PLANTING DISTANCE | QUANTITY |
|---|---|---|---|---|---|---|---|---|
| | | TREES | | | | | | |
| 1 | | MANGIFERA INDICA | MANGO TREE | 2000MM | 110MM | | AS SHOWN | 3 NOS |
| 2 | | PSIDIUM GUAJAVA | GUAVA TREE | 2000MM | 110MM | | AS SHOWN | 4 NOS |
| 3 | | CARICA PAPAYA | PAPAYA TREE | 2000MM | 110MM | | AS SHOWN | 4 NOS |
| 4 | | COCOS NUCIFERA | COCONUT TREE | 2000MM | 110MM | | AS SHOWN | 12 NOS |
| | | SHRUB | | | | | | |
| 1 | | HYMENOCALLIS | SPIDER LILY | | | 600MM | AS SHOWN | 64.0M2 |
| | | TURF | | | | | | |
| 1 | | AXONOPUS COMPRESSUS | COW GRASS | | | | SPOT TURFING | 1328 M2 |

## IMEJ POKOK BUAHAN



MANGIFERA INDICA




PSIDIUM GUAJAVA

## IMEJ POKOK RENEK



HYMENOCALLIS

## IMEJ RUMPUT

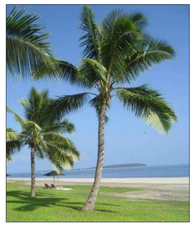

COCONUS NUCIFERA




CARICA PAPAYA



AXONOPUS COMPRESUS

## IMEJ HARDSCAPE

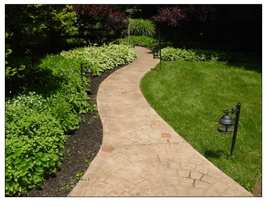

CONCRETE IMPRINT


MANGIFERA INDICA (MANGO TREE)

CARICA PAPAYA (PAPAYA TREE)

PSIDIUM GUAJAVA (GUAVA TREE)

COCOS NUCIFERA (COCONUT TREE)

HYMENOCALLIS (SPIDER LILY)

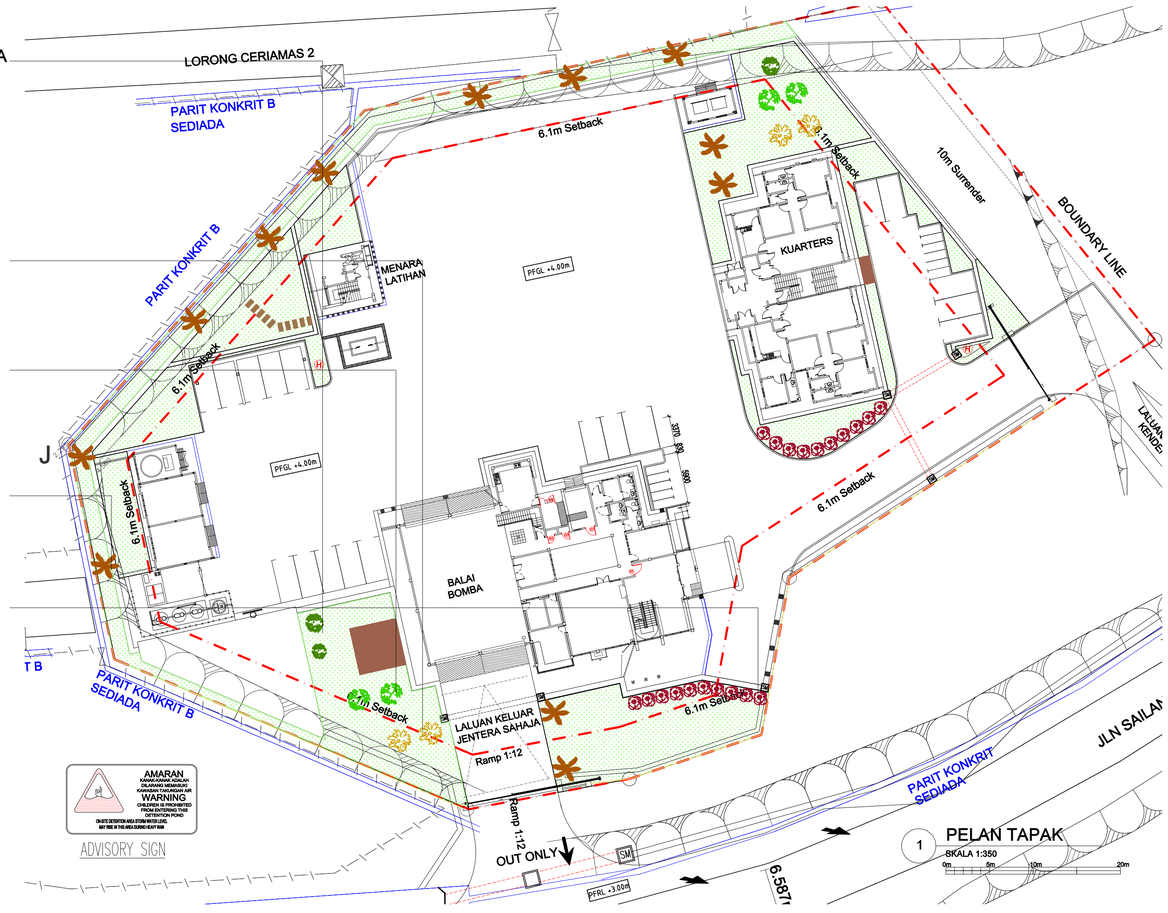


1 PELAN TAPAK
SKALA 1:350
0m 5m 10m 20m

# PELAN LANSKAP

LEGEND (Drainage) :

- PROPOSED 300mm WIDE R.C. OPEN BUILDING DRAIN (Gradient 1:350)
- PROPOSED 450mm WIDE R.C. OPEN DRAIN (Gradient1:400)
- PROPOSED 450mm WIDE R.C. CONCEALED DRAIN W/ HEAVY DUTY M.S. GRATING COVER 3m c/c (Gradient 1:400)
- PROPOSED 600mm WIDE R.C. OPEN DRAIN (Gradient 1:400)
- PROPOSED 600mm WIDE R.C. CONCEALED DRAIN W/ HEAVY DUTY M.S. GRATING COVER 3m c/c (Gradient 1:450)
- PROPOSED PIPE CULVERT WITH INSPECTION CHAMBER & WINGWALL (Gradient 1:250)
- PROPOSED R.C. SUMP
- PROPOSED DRAIN INVERT LEVEL
- PROPOSED SUMP INVERT LEVEL
- PROPOSED DRAIN PIPE INVERT LEVEL

NOTES

FOR AUTHORITY USE

| No. | Description | |
|---|---|---|
| | | |
| | | |
| | | |
| | | |
| | | |

**KERAJAAN MALAYSIA**

TAJUK PROJEK

**CADANGAN PEMBINAAN PROJEK BALAI BOMBA & KUARTERS PUTATAN DI ATAS SEBAHAGIAN LOT N.T 213059771, JALAN SAILAN IMBAAN PUTATAN, DAERAH PUTATAN, SABAH**

PEMILIK PROJEK

KEMENTERIAN PERUMAHAN DAN KERAJAAN TEMPATAN
Bahagian Pembangunan & Pelaksanaan Projek,
Aras 5, No. 51, Persiaran Perdana,
Presint 4, 62100 Putrajaya, Malaysia

PEMILIK BANGUNAN

BAHAGIAN PEMBANGUNAN, IBU PEJABAT,
JABATAN BOMBA DAN PENYELAMAT, MALAYSIA
Tingkat 4, Lebuh Wawasan, Presint 7,
62250 Putrajaya, Malaysia.