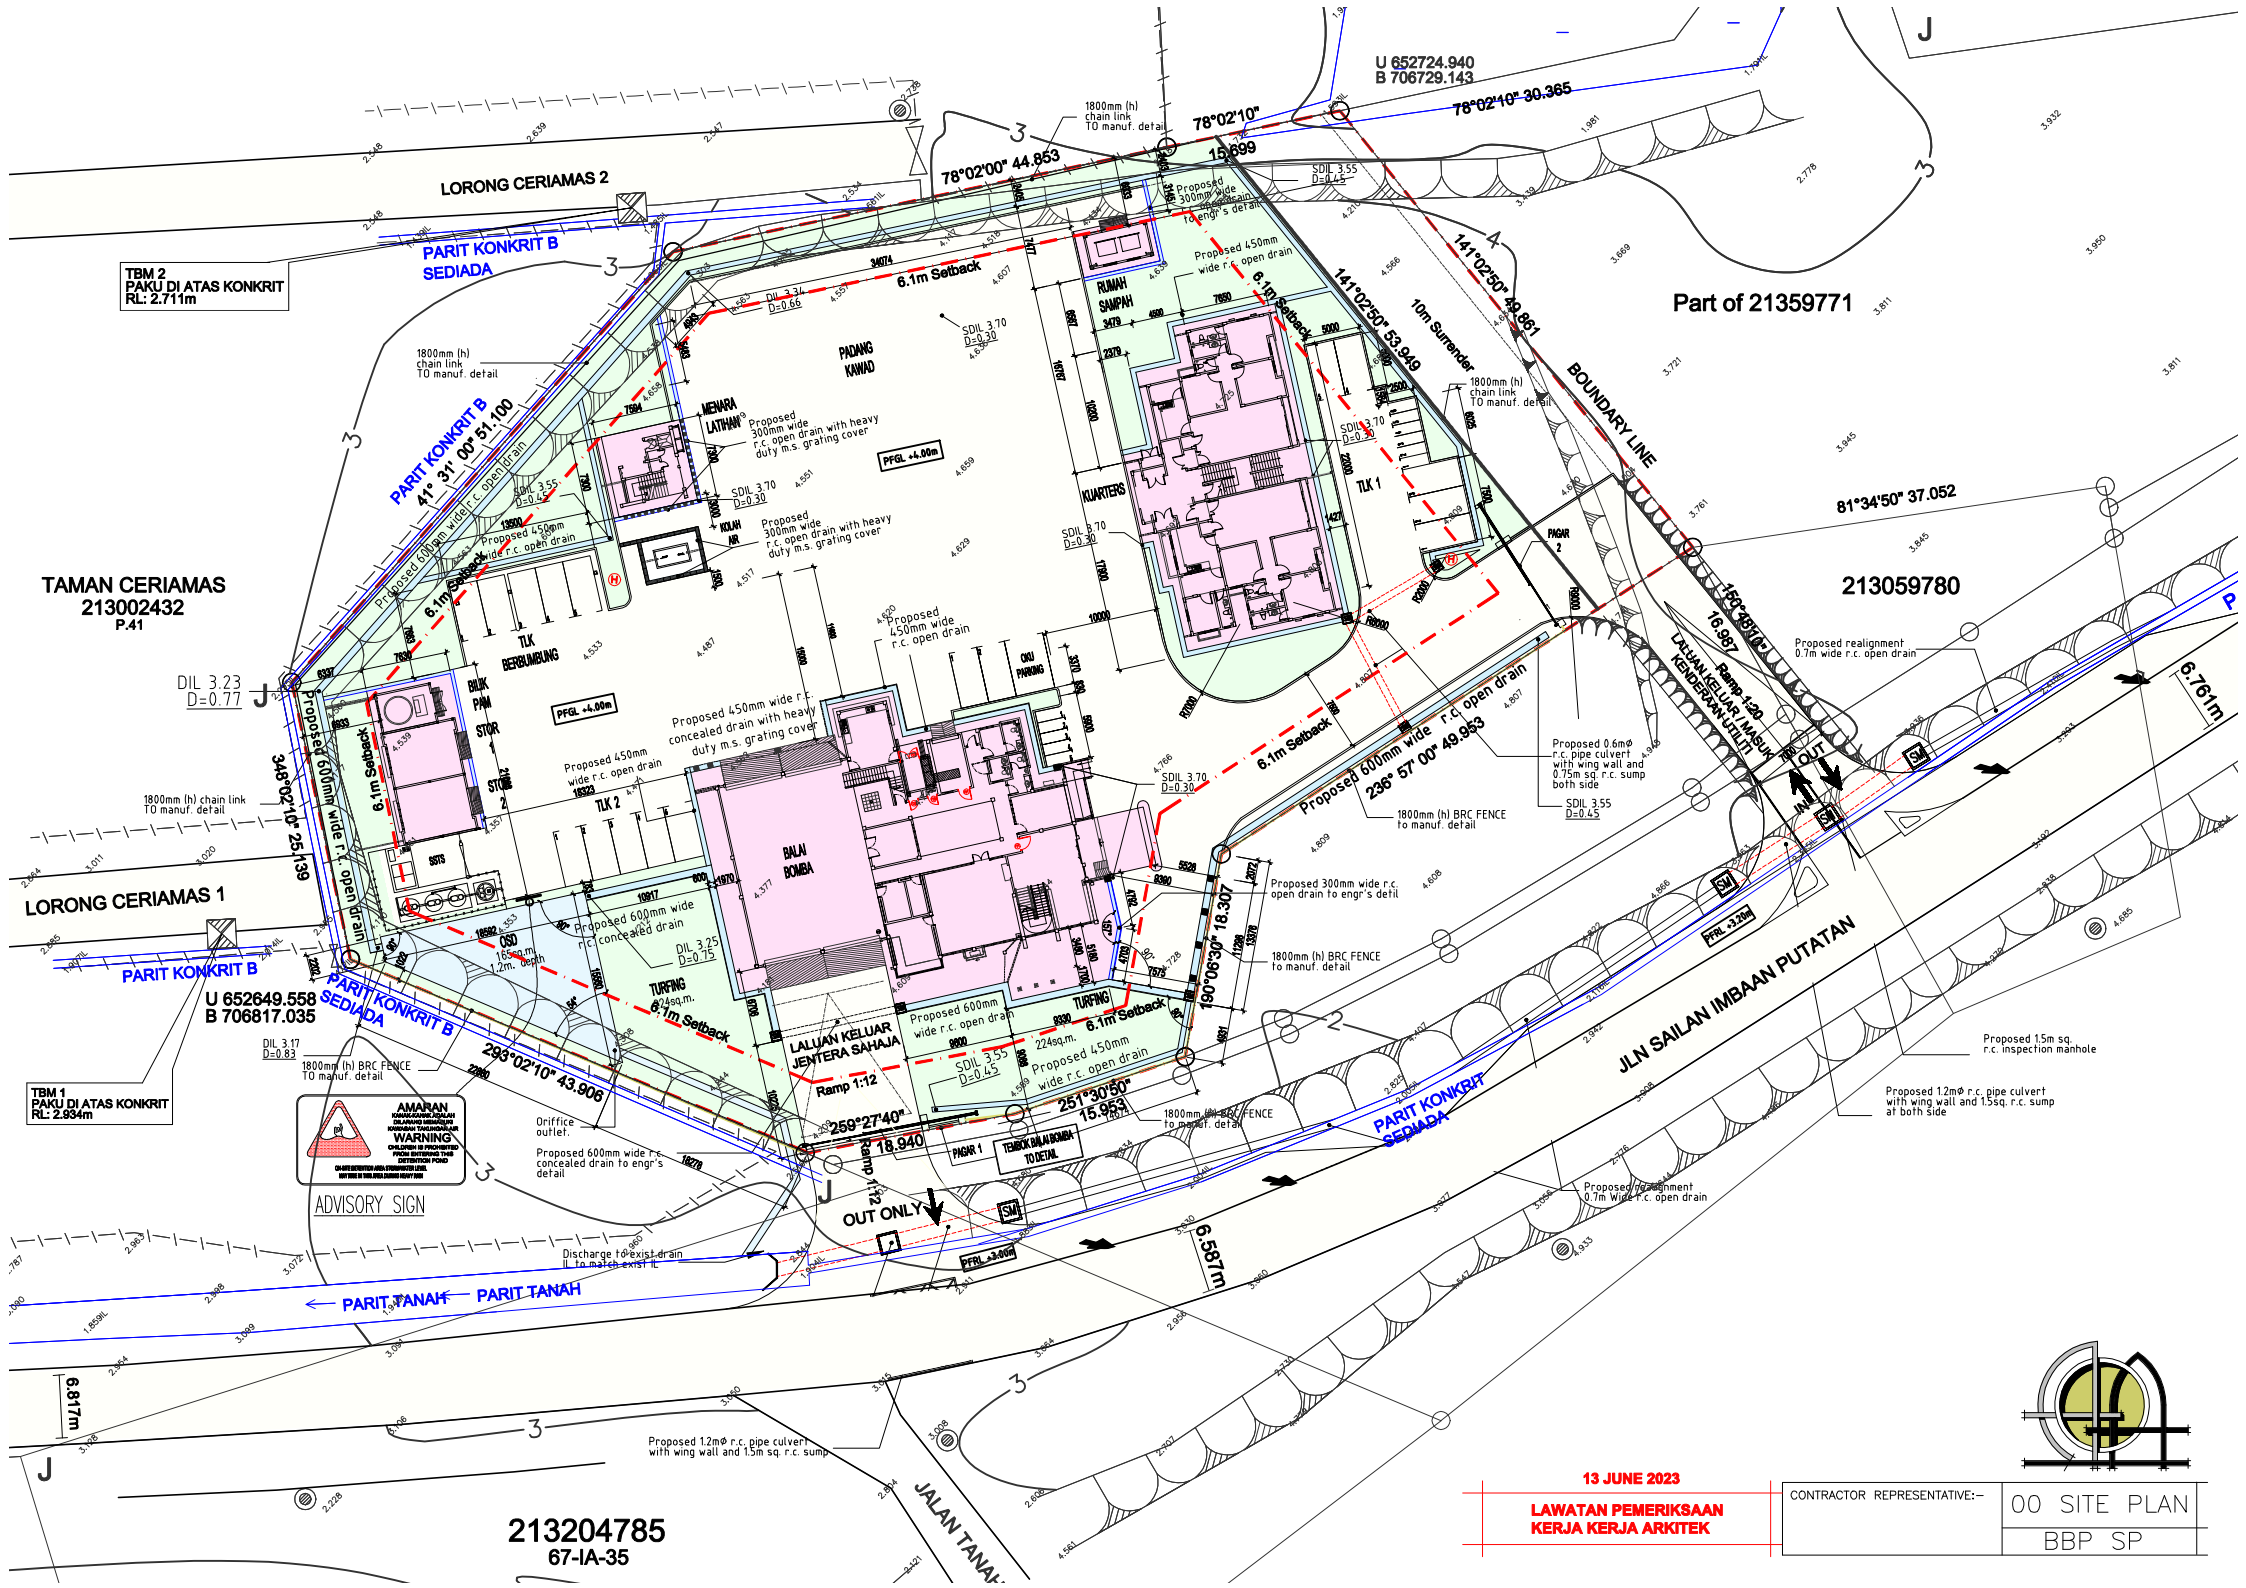

LORONG CERIAMAS 2
PARIT KONKRIT B SEDIADA
TBM 2
PAKU DI ATAS KONKRIT
RL: 2.711m
U 652724.940
B 706729.143
78°02'10" 30.365
78°02'10"
15.699
78°02'00" 44.853
1800mm (h) chain link TO manuf. detail
Part of 21359771
141°02'50" 49.861
141°02'50" 53.949
10m Surrender
BOUNDARY LINE
PARIT KONKRIT B
41° 31' 00" 51.100
TAMAN CERIAMAS
213002432
P.41
213059780
81°34'50" 37.052
159°49'10"
16.987
Ramp 1:20
LALUAN KELUAR MASUK KENDERAAN UTILITI
OUT
IN
6.761m
Proposed realignment 0.7m wide r.c. open drain
Proposed 600mm wide r.c. open drain
348°02'10" 25.139
236° 57' 00" 49.963
Proposed 0.6mØ r.c. pipe culvert with wing wall and 0.75m sq. r.c. sump both side
1800mm (h) BRC FENCE to manuf. detail
SDIL 3.70 D=0.30
SDIL 3.55 D=0.45
DIL 3.23 D=0.77
DIL 3.34 D=0.66
DIL 3.25 D=0.75
DIL 3.17 D=0.83
6.1m Setback
PADANG KAWAD
RUMAH SAMPAH
KUARTERS
TLK 1
TLK 2
TLK BERBUMBUNG
BALAI BOMBA
MENARA LATIHAN
KOLAM AIR
BILIK PAM
STOR 1
STOR 2
OKU PARKING
PFGL +4.00m
Proposed 450mm wide r.c. open drain
Proposed 300mm wide r.c. open drain with heavy duty m.s. grating cover
Proposed 450mm wide r.c. concealed drain with heavy duty m.s. grating cover
Proposed 600mm wide r.c. concealed drain
Proposed 300mm wide r.c. open drain to engr's detail
LORONG CERIAMAS 1
PARIT KONKRIT B
PARIT KONKRIT B SEDIADA
U 652649.558
B 706817.035
TBM 1
PAKU DI ATAS KONKRIT
RL: 2.934m
293°02'10" 43.906
259°27'40" 18.940
251°30'50" 15.953
190°06'30" 18.307
LALUAN KELUAR JENTERA SAHAJA
Ramp 1:12
TURFING
224sq.m.
OUT ONLY
PFRL +3.00m
PAGR 1
PAGR 2
TEMBOK BALAI BOMBA TO DETAIL
Orifice outlet.
Proposed 600mm wide r.c. concealed drain to engr's detail
AMARAN
WARNING
ADVISORY SIGN
JLN SAILAN IMBAAN PUTATAN
Proposed 1.5m sq. r.c. inspection manhole
Proposed 1.2mØ r.c. pipe culvert with wing wall and 1.5sq. r.c. sump at both side
Proposed realignment 0.7m Wide r.c. open drain
PARIT TANAH
Discharge to exist drain IL to match exist IL
Proposed 1.2mØ r.c. pipe culvert with wing wall and 1.5m sq. r.c. sump
6.817m
6.587m
213204785
67-IA-35
JALAN TANAH
13 JUNE 2023
LAWATAN PEMERIKSAAN KERJA KERJA ARKITEK
CONTRACTOR REPRESENTATIVE:-
00 SITE PLAN
BBP SP