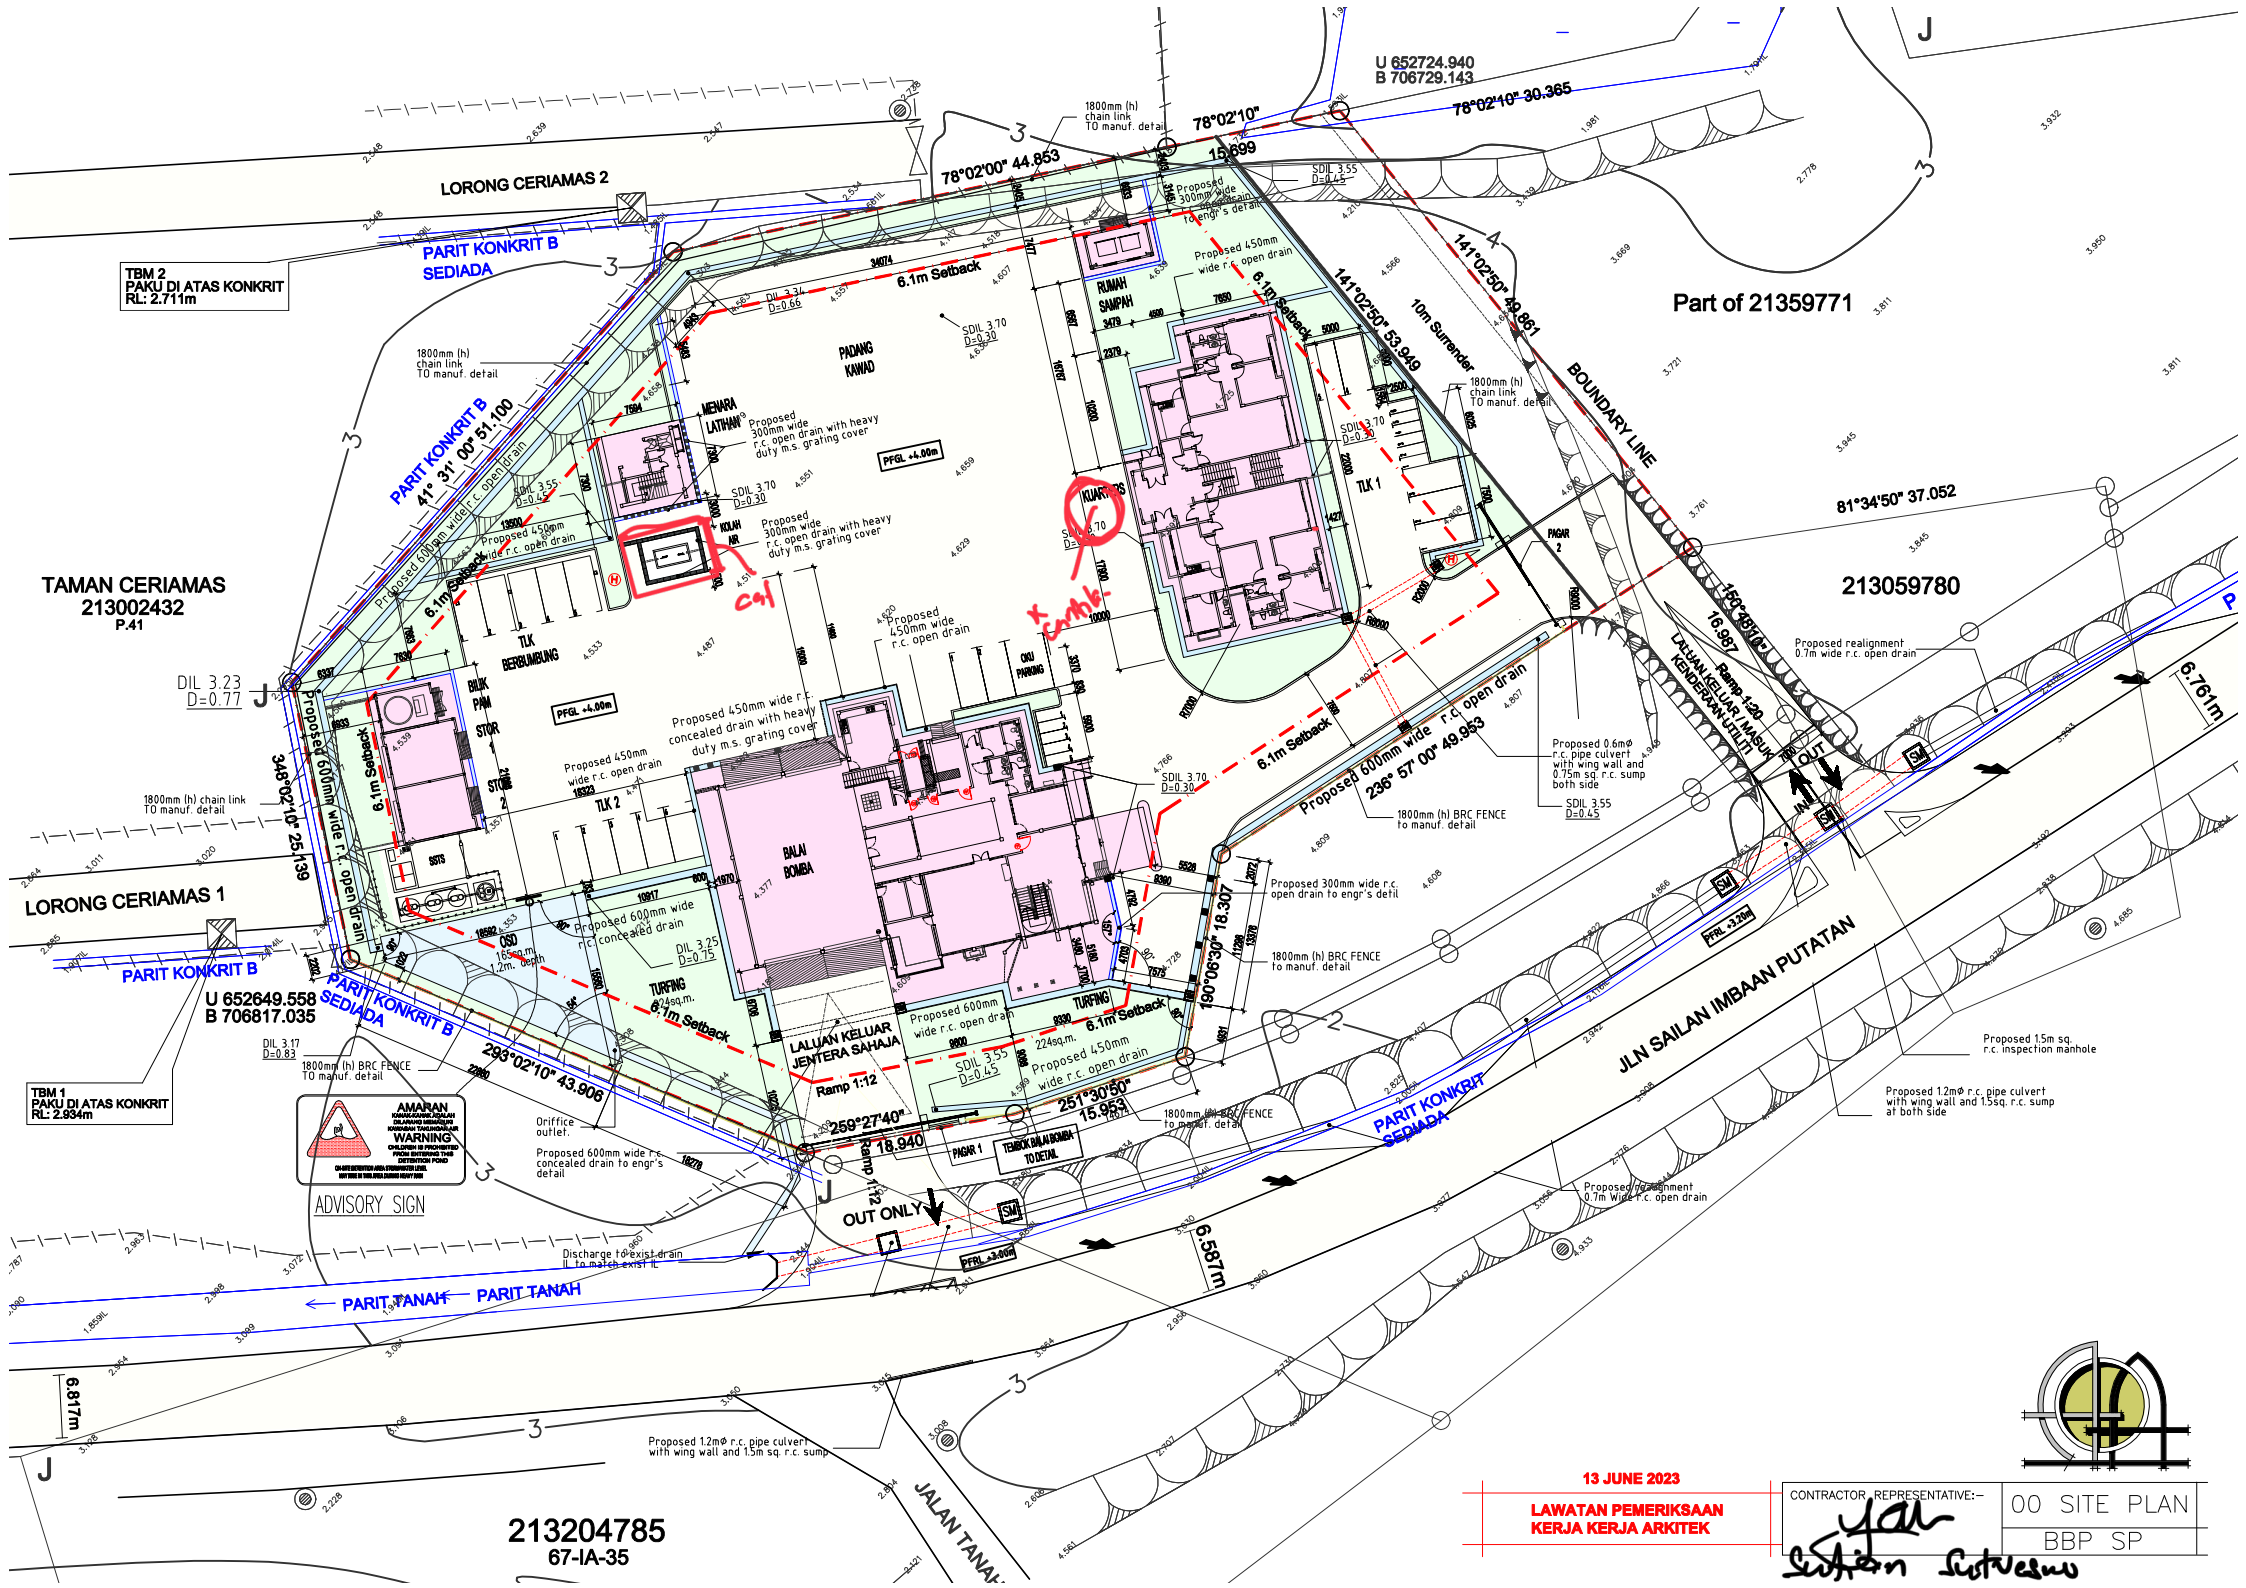


13 JUNE 2023

LAWATAN PEMERIKSAAN KERJA KERJA ARKITEK

CONTRACTOR REPRESENTATIVE:-

00 SITE PLAN

BBP SP