
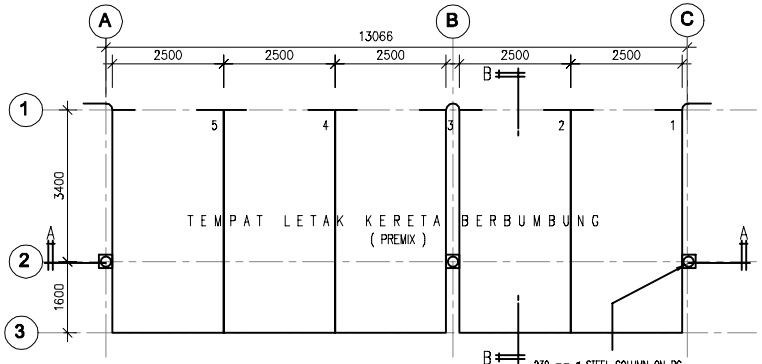



1 **PELAN LANTAI**
SKALA 1:100

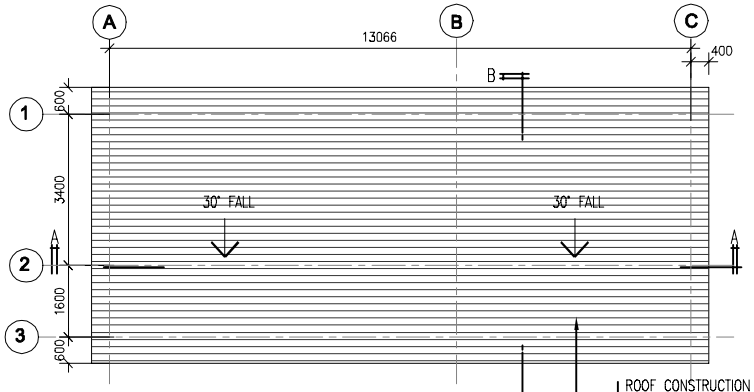

2 **PELAN BUMBUNG**
SKALA 1:100


ROOF CONSTRUCTION
METAL DECK ROOF AT 30°
- 100 x 50mm STEEL 'C' CHANNEL PURLIN AT 600 C/C
- 100 x 200mm STEEL RAFTER AT 500 C/C
- 200mm STEEL BEAM
- 100mm STEEL STRUT AT 30°

cut welding part.

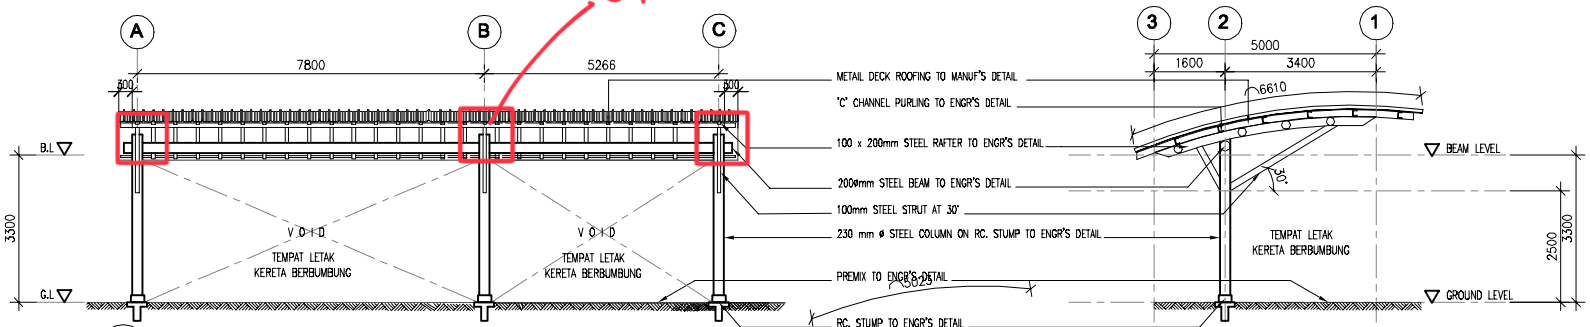


3 **KERATAN A - A**
SKALA 1:100

4 **KERATAN B - B**
SKALA 1:100

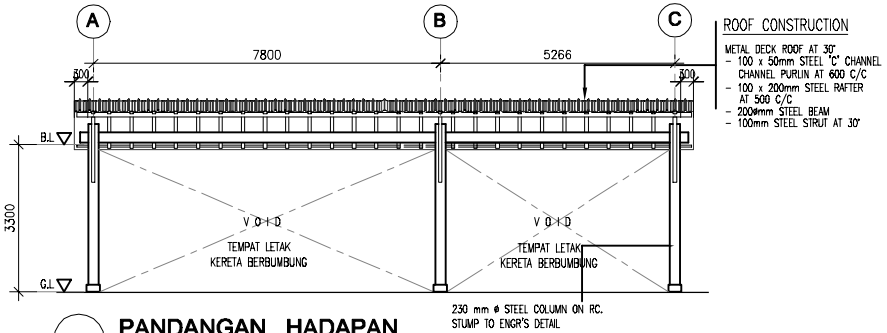

ROOF CONSTRUCTION
METAL DECK ROOF AT 30°
- 100 x 50mm STEEL 'C' CHANNEL
CHANNEL PURLIN AT 600 C/C
- 100 x 200mm STEEL RAFTER
AT 500 C/C
- 200mm STEEL BEAM
- 100mm STEEL STRUT AT 30°


5 **PANDANGAN HADAPAN**
SKALA 1:100

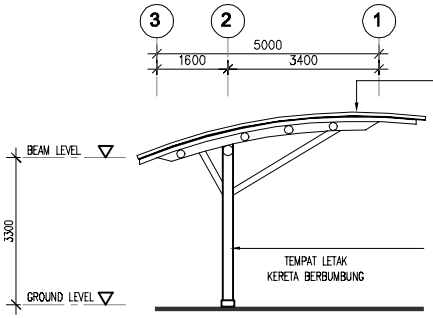

6 **PANDANGAN KIRI**
SKALA 1:100

ROOF CONSTRUCTION
METAL DECK ROOF AT 30°
- 100 x 50mm STEEL 'C' CHANNEL
CHANNEL PURLIN AT 600 C/C
- 100 x 200mm STEEL RAFTER
AT 500 C/C
- 200mm STEEL BEAM
- 100mm STEEL STRUT AT 30°

230 mm ø STEEL COLUMN ON RC.
STUMP TO ENGR'S DETAIL

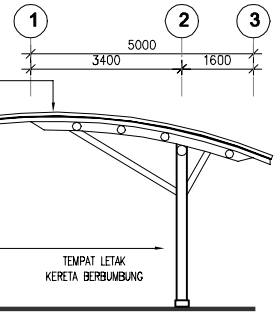

7 **PANDANGAN KANAN**
SKALA 1:100

13 JUNE 2023
LAWATAN PEMERIKSAAN KERJA KERJA ARKITEK

CONTRACTOR REPRESENTATIVE:-

07 PARKING BERBUMBUNG
BBP PBB