

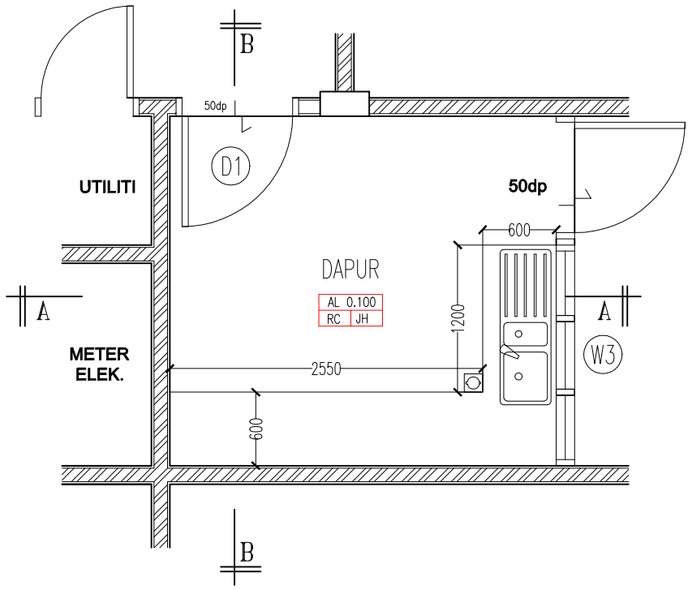


1 PELAN LANTAI BAWAH (DAPUR UNIT F)
SKALA 1:50

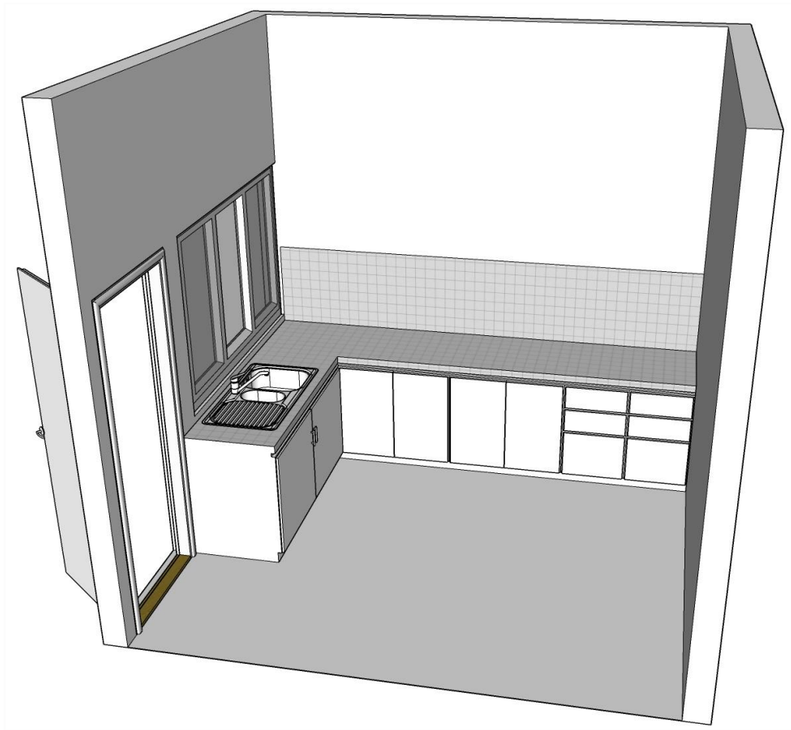

PERSPEKTIF DALAMAN

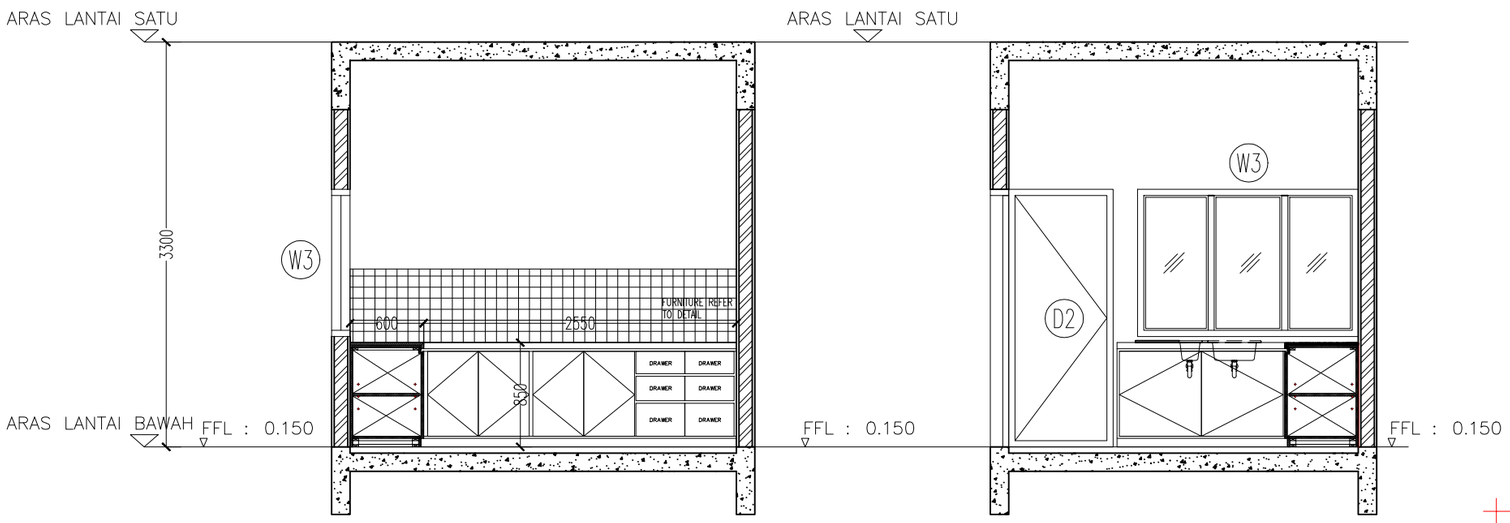

2 KERATAN A–A
SKALA 1:50

3 KERATAN B–B
SKALA 1:50

CONSTRUCTION DRAWING

Pemaju :

KEMENTERIAN PERUMAHAN DAN KERAJAAN TEMPATAN

Pemilik :

JABATAN BOMBA DAN PENYELAMAT MALAYSIA

Tajuk Projek:

CADANGAN PEMBINAAN PROJEK BALAI BOMBA & KUARTERS PUTATAN DI ATAS SEBAHAGIAN LOT N.T 213059771, JALAN SAILAN IMBAAN PUTATAN, DAERAH PUTATAN, SABAH

Tajuk Komponen:

KUARTERS
(DAPUR UNIT F)

Tajuk Lukisan:

PELAN LANTAI BAWAH
KERATAN A–A
KERATAN B–B

ARCHITECT

ALASIM OMAR ARCHITECT
F–27–1, ROYAL PLAZA PUTATAN
KM 11.2, JALAN PUTATAN
88200, KOTA KINABALU, SABAH
E : alasim.architect@gmail.com
T : +6 088 760 752
F: +6 088 761 752

DWG INFO


Drawn by : FAE
Checked by : Sym
Scale : As Shown
Date : FEB 2022

Drawing Number : Revision 0 1 2

DWG TITLE

Sketch	DP Sub	JPBM	Construction
Prelim	BP Sub	Contract	As–Built


200413/JBPMput/DUF–29

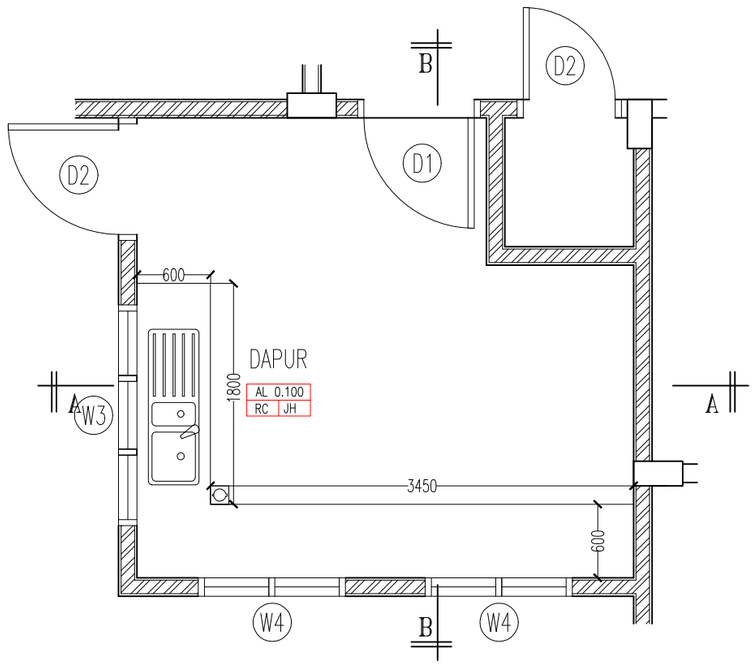

1 PELA LANTAI BAWAH (DAPUR UNIT E)
SKALA 1:50



PERSPEKTIF DALAMAN

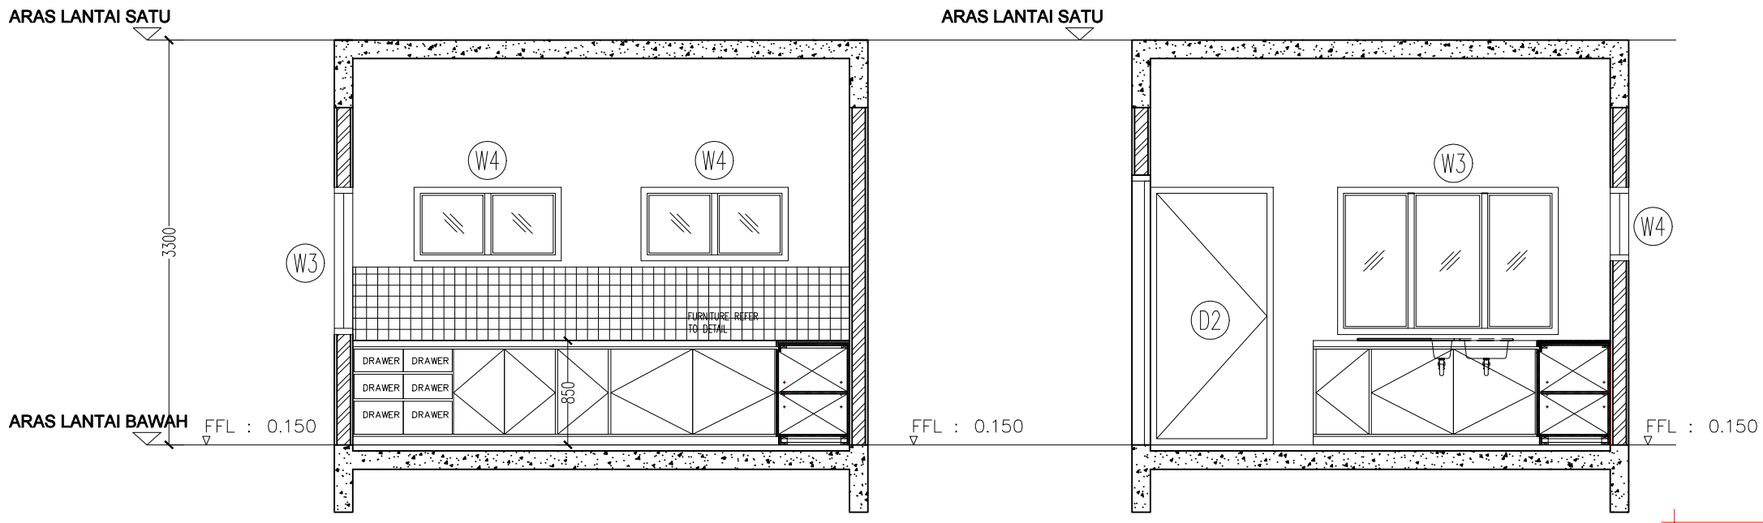

2 KERATAN A-A
SKALA 1:50

3 KERATAN B-B
SKALA 1:50

CONSTRUCTION DRAWING

Pemaju :

KEMENTERIAN PERUMAHAN DAN KERAJAAN TEMPATAN

Pemilik :

JABATAN BOMBA DAN PENYELAMAT MALAYSIA

Tajuk Projek:

CADANGAN PEMBINAAN PROJEK BALAI BOMBA & KUARTERS PUTATAN DI ATAS SEBAHAGIAN LOT N.T 213059771, JALAN SAILAN IMBAAN PUTATAN, DAERAH PUTATAN, SABAH

Tajuk Komponen:

KUARTERS
(DAPUR UNIT E)

Tajuk Lukisan:

PELAN LANTAI BAWAH
KERATAN A-A
KERATAN B-B

ARCHITECT

ALASIM OMAR ARCHITECT
F-27-1, ROYAL PLAZA PUTATAN
KM 11.2, JALAN PUTATAN
88200, KOTA KINABALU, SABAH
E : alasim.architect@gmail.com
T : +6 088 760 752
F: +6 088 761 752

DWG INFO


Drawn by : FAE
Checked by : Sym
Scale : As Shown
Date : FEB 2022

Drawing Number : Revision 0 1 2


DWG TITLE

Sketch	DP Sub	JPBM	Construction
Prelim	BP Sub	Contract	As-Built


200413/JBPMput/DUF-29

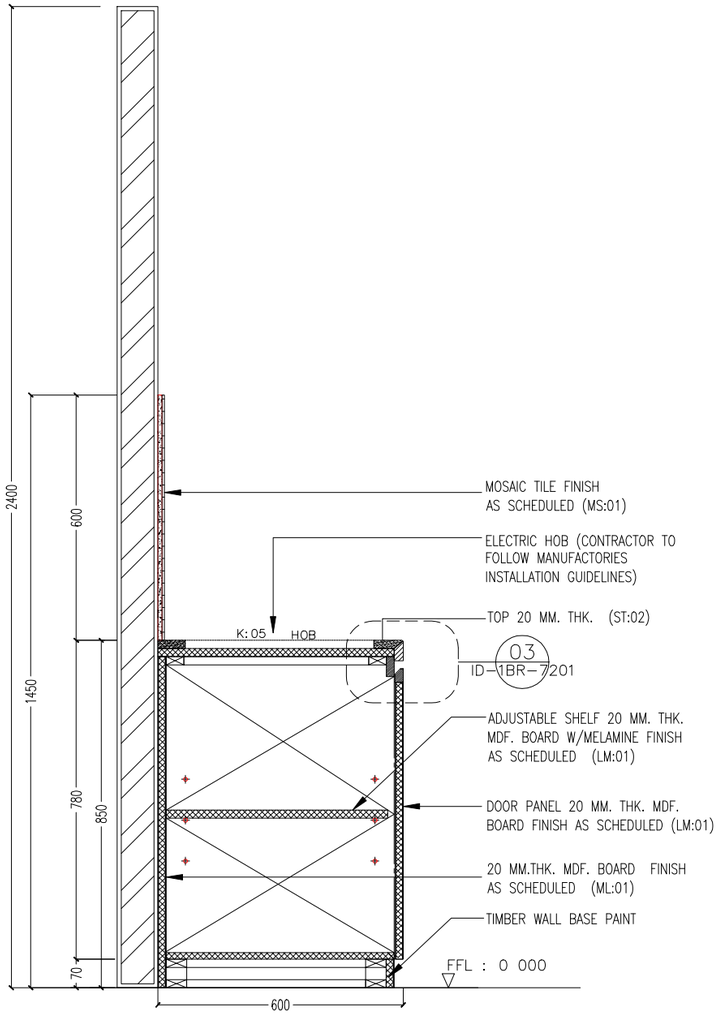


1 **KERATAN KABINET**
Scale 1 : 25

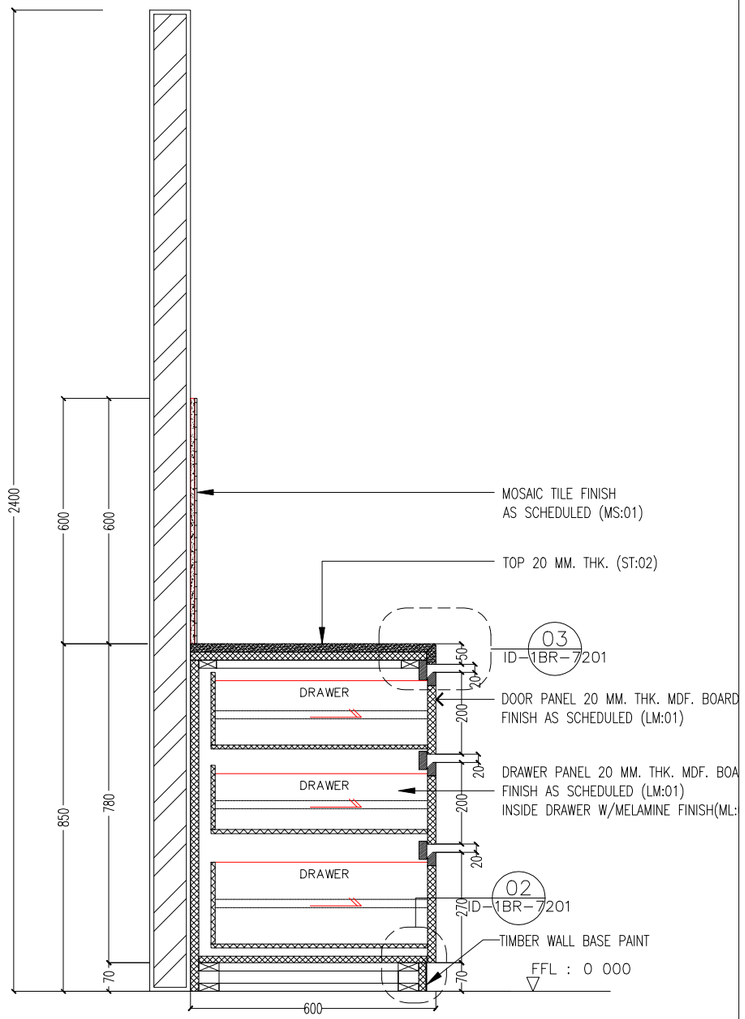


2 **KERATAN KABINET**
Scale 1 : 25

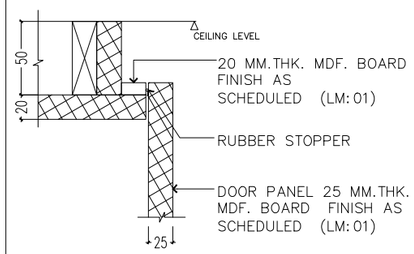


01 TYPICAL JOINERY DETAIL 1
SKALA 1:5

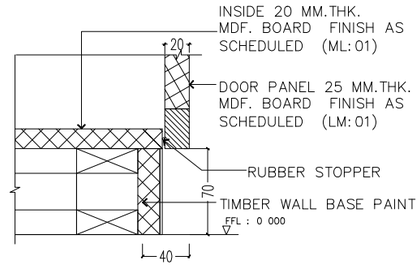

02 TYPICAL JOINERY DETAIL 2
SKALA 1:5

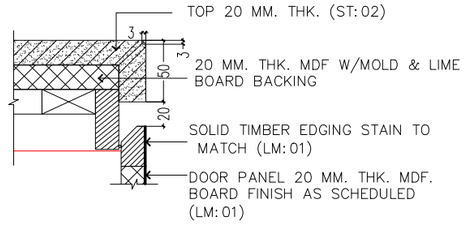

03 TYPICAL JOINERY DETAIL 3
SKALA 1:5

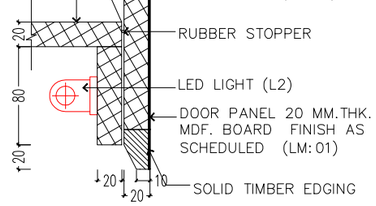

04 TYPICAL JOINERY DETAIL 4
SKALA 1:5

CONSTRUCTION DRAWING

Pemaju :
KEMENTERIAN PERUMAHAN DAN KERAJAAN TEMPATAN

Pemilik :
JABATAN BOMBA DAN PENYELAMAT MALAYSIA

Tajuk Projek:
CADANGAN PEMBINAAN PROJEK BALAI BOMBA & KUARTERS PUTATAN DI ATAS SEBAHAGIAN LOT N.T 213059771, JALAN SAILAN IMBAAN PUTATAN, DAERAH PUTATAN, SABAH

Tajuk Komponen:
BALAI BOMBA
KUARTERS DAPUR E & F

Tajuk Lukisan:
KERATAN 1
KERATAN 2
KERATAN 3
TYPICAL JOINERY DETAIL 1
TYPICAL JOINERY DETAIL 2
TYPICAL JOINERY DETAIL 3
TYPICAL JOINERY DETAIL 4

ARCHITECT
ALASIM OMAR ARCHITECT
F-27-1, ROYAL PLAZA PUTATAN
KM 11.2, JALAN PUTATAN
88200, KOTA KINABALU, SABAH
E : alasim.architect@gmail.com
T : +6 088 760 752
F: +6 088 761 752

DWG INFO
Drawn by : FAE
Checked by : Sym
Scale : As Shown
Date : FEB 2022
Drawing Number : Revision 0 1 2

DWG TITLE
Sketch	DP Sub	JPBM	Construction
Prelim	BP Sub	Contract	As-Built

200413/JBPMput/BMP-25