

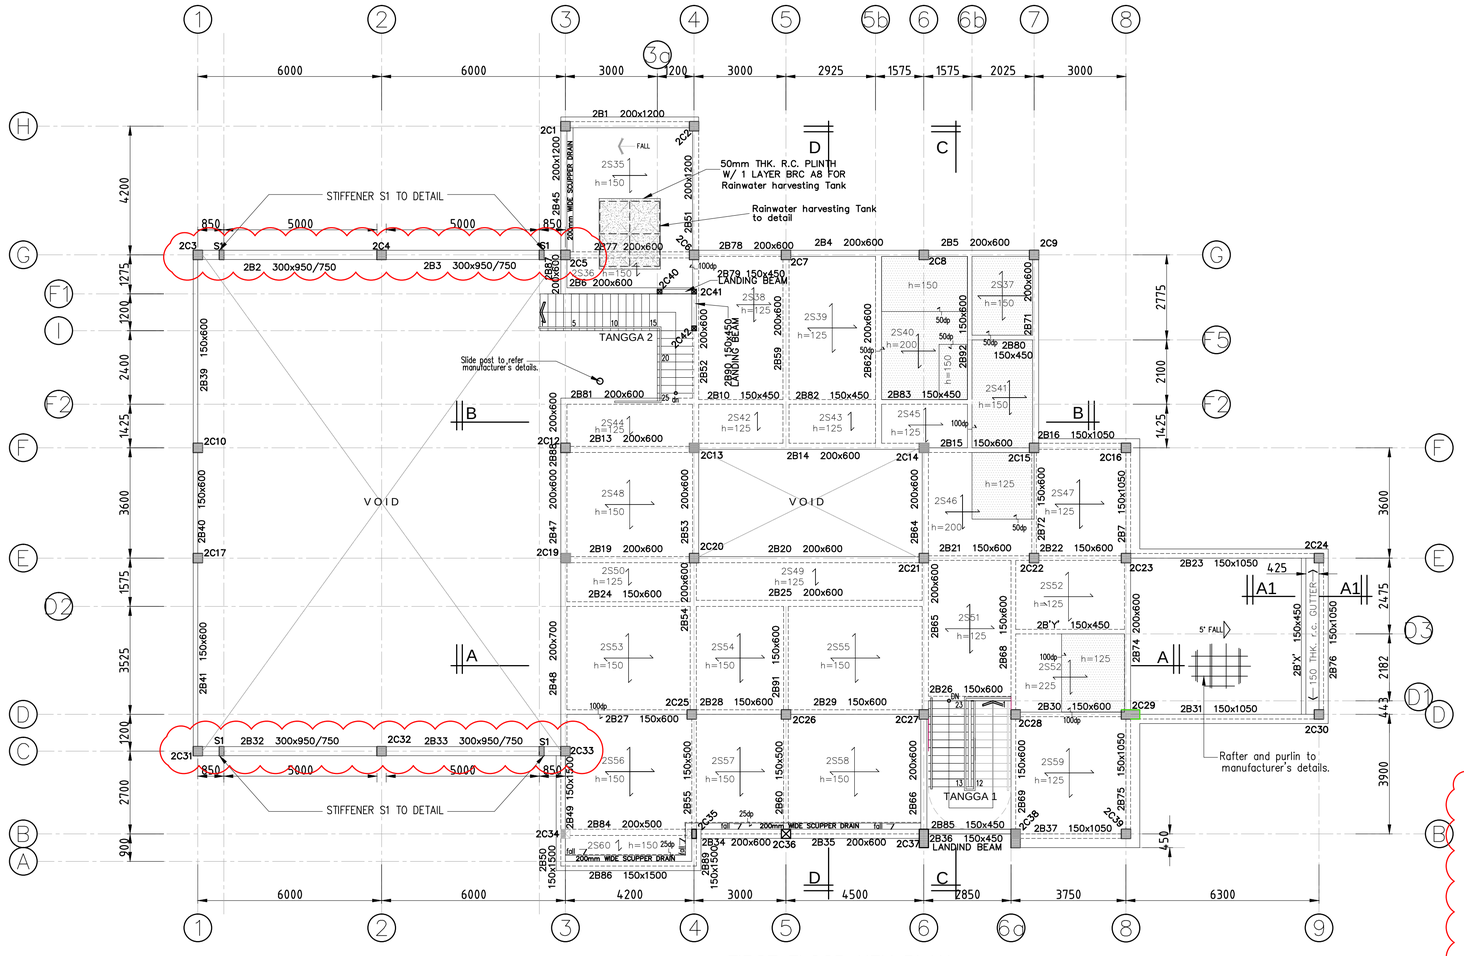



## FIRST FLOOR KEY PLAN
SCALE 1:100

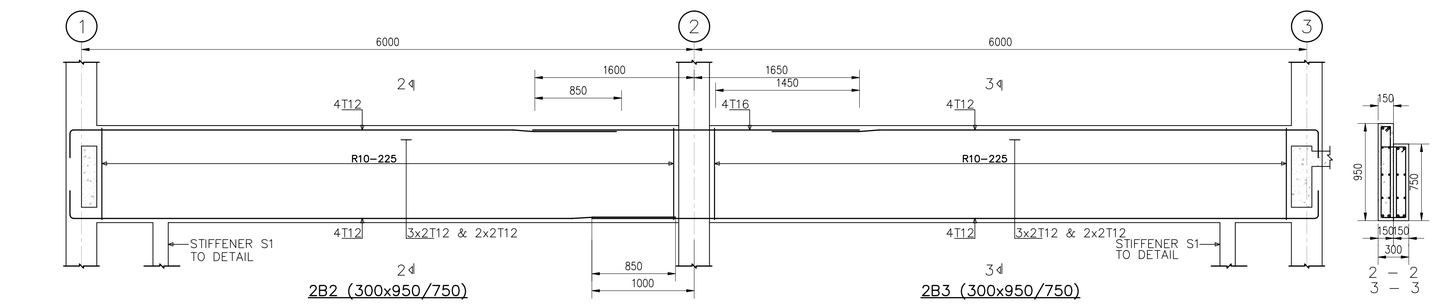


## 2B2 (300x950/750)

## 2B3 (300x950/750)

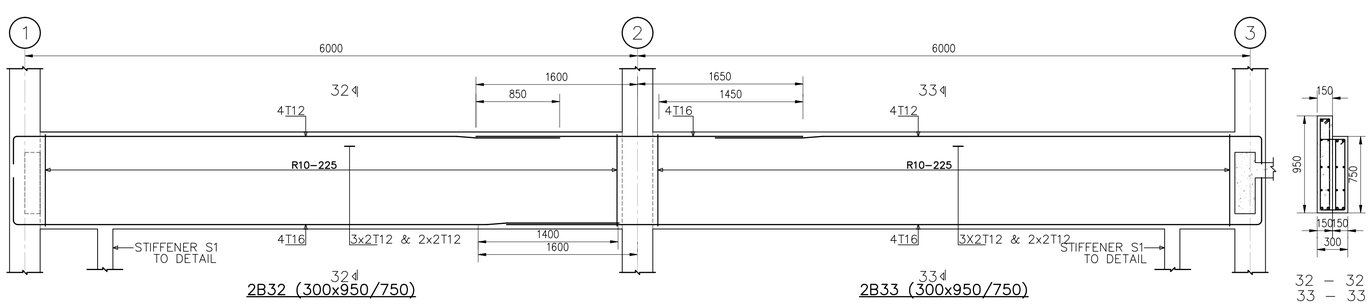


## 2B32 (300x950/750)

## 2B33 (300x950/750)




## STIFFENER S1
SCALE 1:15

## FORM B

**CERTIFICATE OF ~~BUILDING~~/STRUCTURAL PLANS**

(FOR ENDORSEMENT ON PLANS TO BE SUBMITTED FOR APPROVAL)

Pegawai Eksekutif
Majlis Daerah Putatan

DATE : _____

I HEREBY CERTIFY THAT THE DETAILS IN THE PLAN VIZ : (DRAWING NO.)
PI-393/BB/1F/001, CS/001, BF/001, CS/001, 1B/001–1B/005, 1F/001, 1S/001–1B/004, PI-393/EC/001–EC/018, PI-393/TOWER/001–TOWER/005, PI-393/SS/001–SS/003, PI-393/ES/001, PI-393/TLV/001 & PI-393/MISC/001–MISC/003
ON LOT/S – SECTION –
JALAN Saliran Imbaan Putatan LAND TITLE NO. di atas sebahagian N.T 213059771
FOR Cadangan Pembinaan Projek Balai Bomba & Kuarters Putatan
ARE IN ACCORDANCE WITH THE REQUIREMENTS OF THE BUILDING BY–LAWS, 1951 AND ALL AMENDMENTS THERETO.

I ACCEPT FULL RESPONSIBILITY ACCORDINGLY

ARCHITECT* / ENGINEER* DRAUGHTSMAN* / OWNER*

NAME: Ir. Johnny J. Guansing

ADDRESS: P.O. Box No. 21749,
88775 Luyang, Kota Kinabalu,
Sabah

JURUTERA PROFESIONAL (SEKSYEN PERAKUAN AWAM)
AWAM
Ir. JOHNNY J. GUANSING
C18533
MALAYSIA

FOR AUTHORITY USE

| No. | Description | Date |
|---|---|---|
| A | REVISED AS CLOUDED | JULY 2022 |

**KERAJAAN MALAYSIA**

TAJUK PROJEK:
**PEMBINAAN PROJEK BALAI BOMBA DAN KUARTERS PUTATAN, SABAH**
**CADANGAN PEMBINAAN PROJEK BALAI BOMBA & KUARTERS PUTATAN DI ATAS SEBAHAGIAN LOT N.T 213059771, JALAN SAILAN IMBAAN PUTATAN, DAERAH PUTATAN, SABAH**

AGENSI PELAKSANA/PENGARAH PROJEK:

KEMENTERIAN PERUMAHAN DAN KERAJAAN TEMPATAN
Bahagian Pembangunan & Pelaksanaan Projek,
Aras 5, No. 51 Persiaran Perdana,
Presint 4, 62100 Putrajaya, Malaysia

PEMILIK TANAH/ BANGUNAN:

Bahagian Pembangunan, Ibu Pejabat, Jabatan Bomba dan Penyelamat, Malaysia
Tingkat 4, Lebuh Wawasan, Presint 7, 62250 Putrajaya,Wilayah Persekutuan Putrajaya

ARCHITECT:

ALASIM OMAR ARCHITECT
F-27-1, ROYAL PLAZA PUTATAN
KM 11.2, JALAN PUTATAN
88200, KOTA KINABALU, SABAH
E : alasim.architect@gmail.com
T : +6 088 760 752 F: +6 088 761 752

JURUTERA MEKANIKAL & ELEKTRIK :

**JURUTERA PERUNDING INTELEK SDN BHD**
No 22-2, 2nd Floor, Block D, Lorong Plaza
Kingfisher 6, Plaza Kingfisher, Kuala Inanam
Likas, 88400 Kota Kinabalu.

JURUKUR BAHAN:

**JURUKUR BAHAN KONSULTANT (SABAH)**
3rd Floor, Lot 8, Block A,
Damai Plaza Luyang,
88847, KOTA KINABALU, SABAH

CONSULTANT :

PERUNDING IDEAL
SHOPLOT NO.4 FIRST FLOOR, LORONG ZIRAFAH 10, TAMAN LAYANG–LAYANG, 88300 Kota Kinabalu, Sabah.
Tel : 088–258795
E–mail : perideal@gmail.com

JURUTERA PROFESIONAL (SEKSYEN PERAKUAN AWAM)
AWAM
Ir. JOHNNY J. GUANSING
C18533
MALAYSIA

I hereby certify that the works have been designed by me in accordance with good engineering practice and that I take full responsibility for the design and proper performance of the same.

| DRAWING INFORMATION | | | DRAWING TITLE |
|---|---|---|---|
| DRAWN BY | : | CAD | BALAI BOMBA |
| CHECKED | : | GW | FIRST FLOOR KEY PLAN |
| DESIGNED | : | PAK | |
| SCALE | : | AS SHOWN | |
| DATE | : | MAY 2020 | |
| REVISION | : | A | |

**PI-393/BB/1F/001**