

PROPOSED PUSAT ISLAM @ PULAU BUMBUM

BY : ALASIM OMAR ARCHITECT NOVEMBER 2019

Klinik Kesihatan Pulau Bum Bum

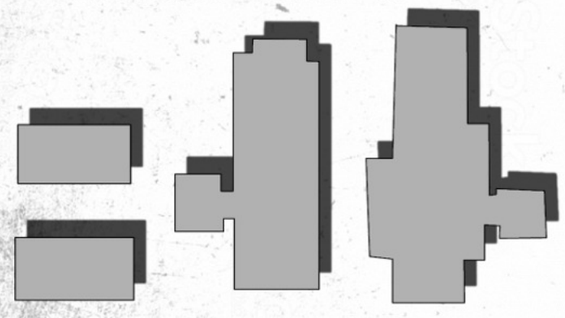

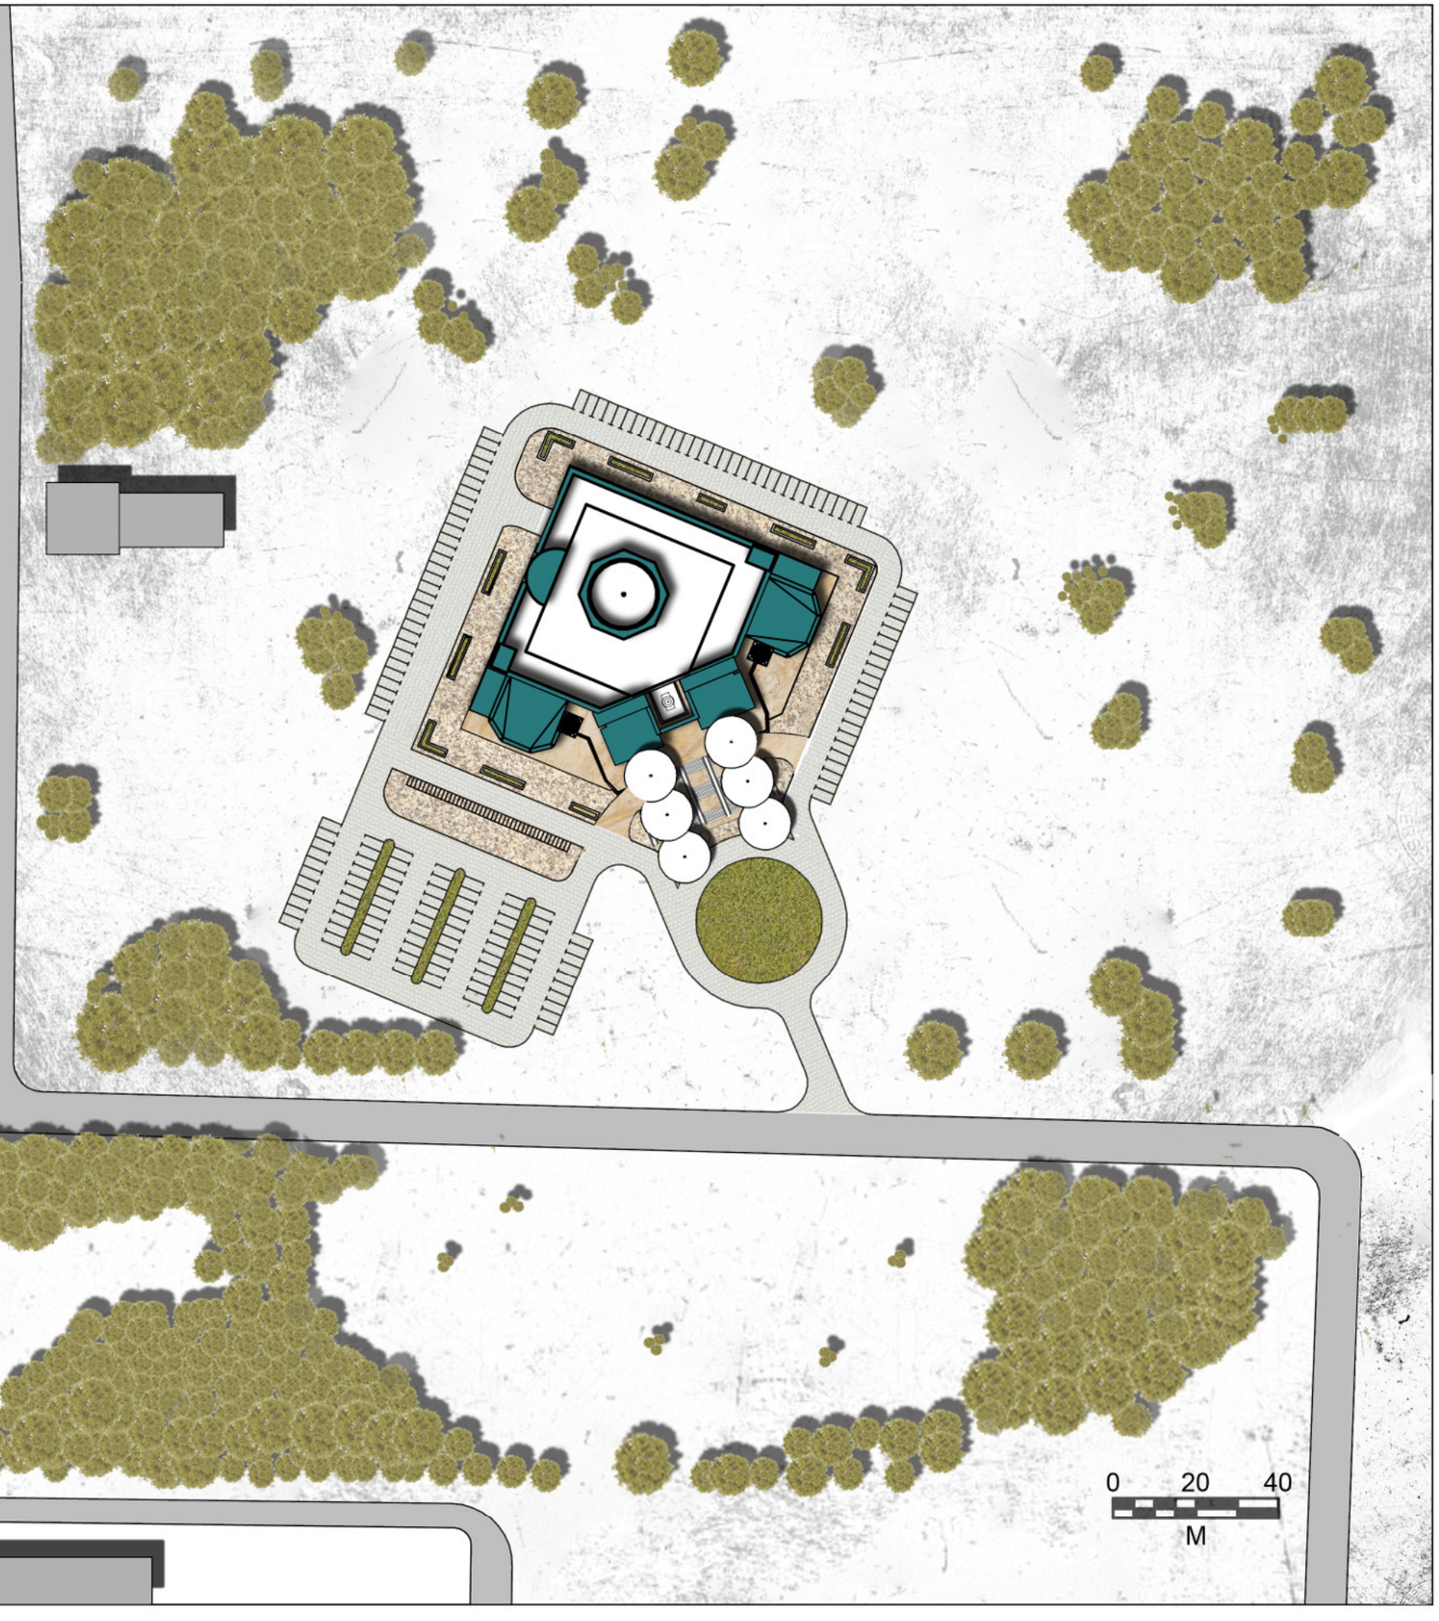


N

SITE PLAN


0 20 40


M

A - MULTIPURPOSE HALL : 172.22 sqm x 2
B - CHILDREN PLAY AREA : 39.1 sqm
C - FEMALE TOILET : 67.8 sqm
D - MALE TOILET : 54.1 sqm
E - UTILITIES : 14.1 sqm
F - RETAIL : 39.4 sqm
G - CLASSROOM 1: 33.5 sqm x 2
H - CLASSROOM 2 : 24.3 sqm x 3
I - ENTRANCE : 156.77 sqm
J - FORECOURT : 660.9 sqm
K - REAR ENTRANCE : 406.2 sqm
L - OFFICE : 42.7 sqm

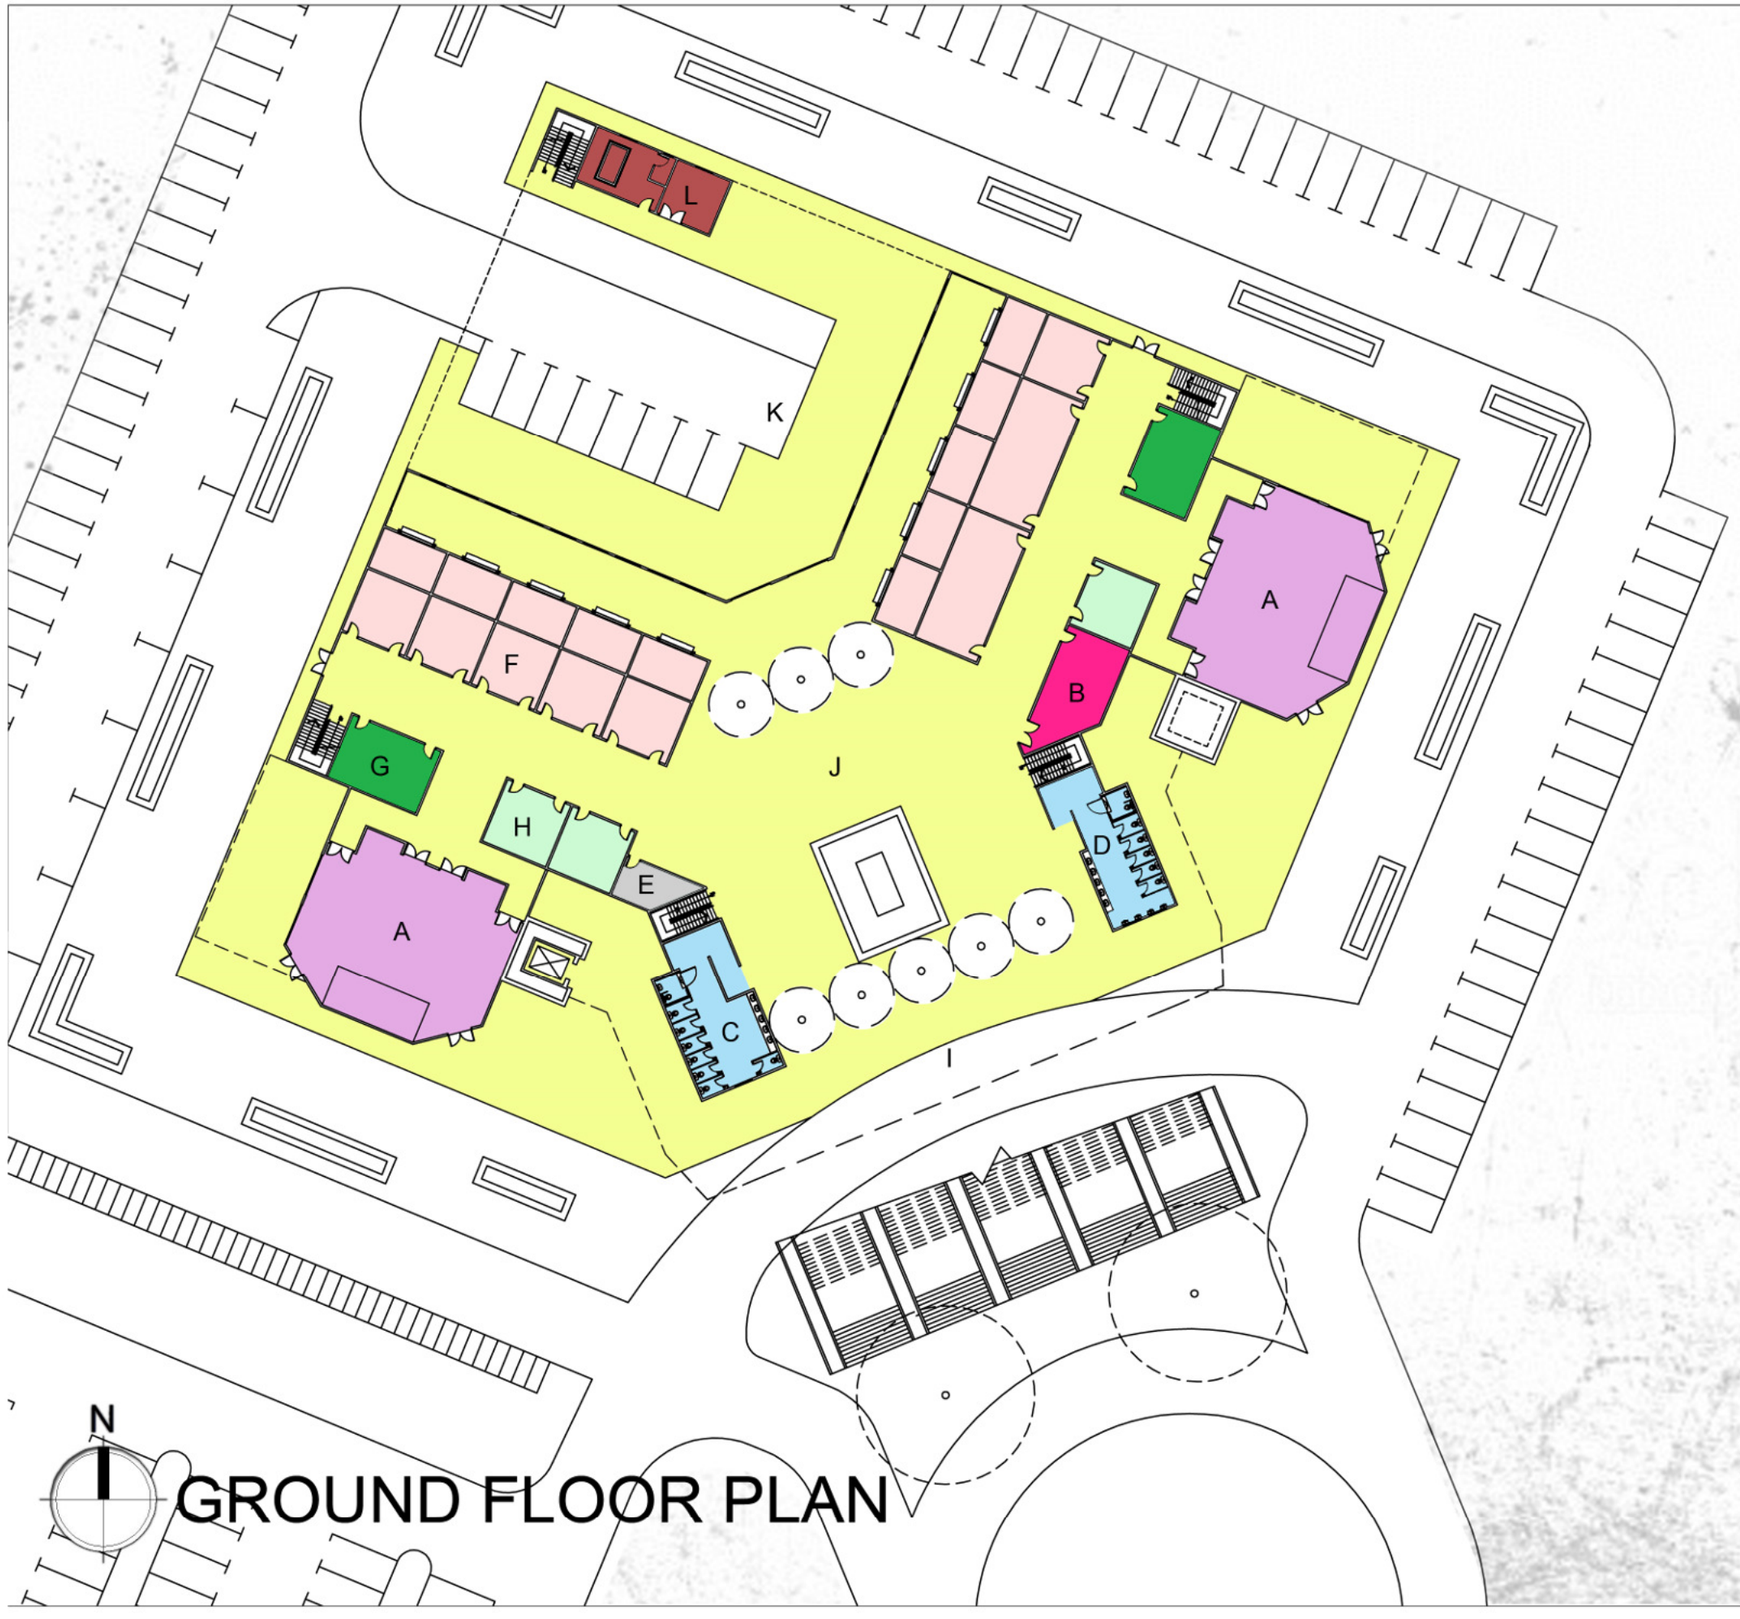

GROUND FLOOR PLAN

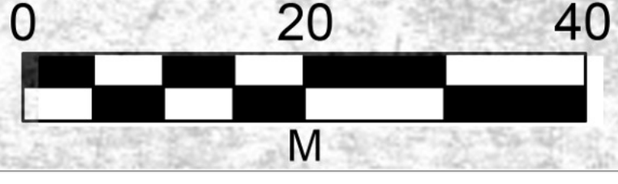

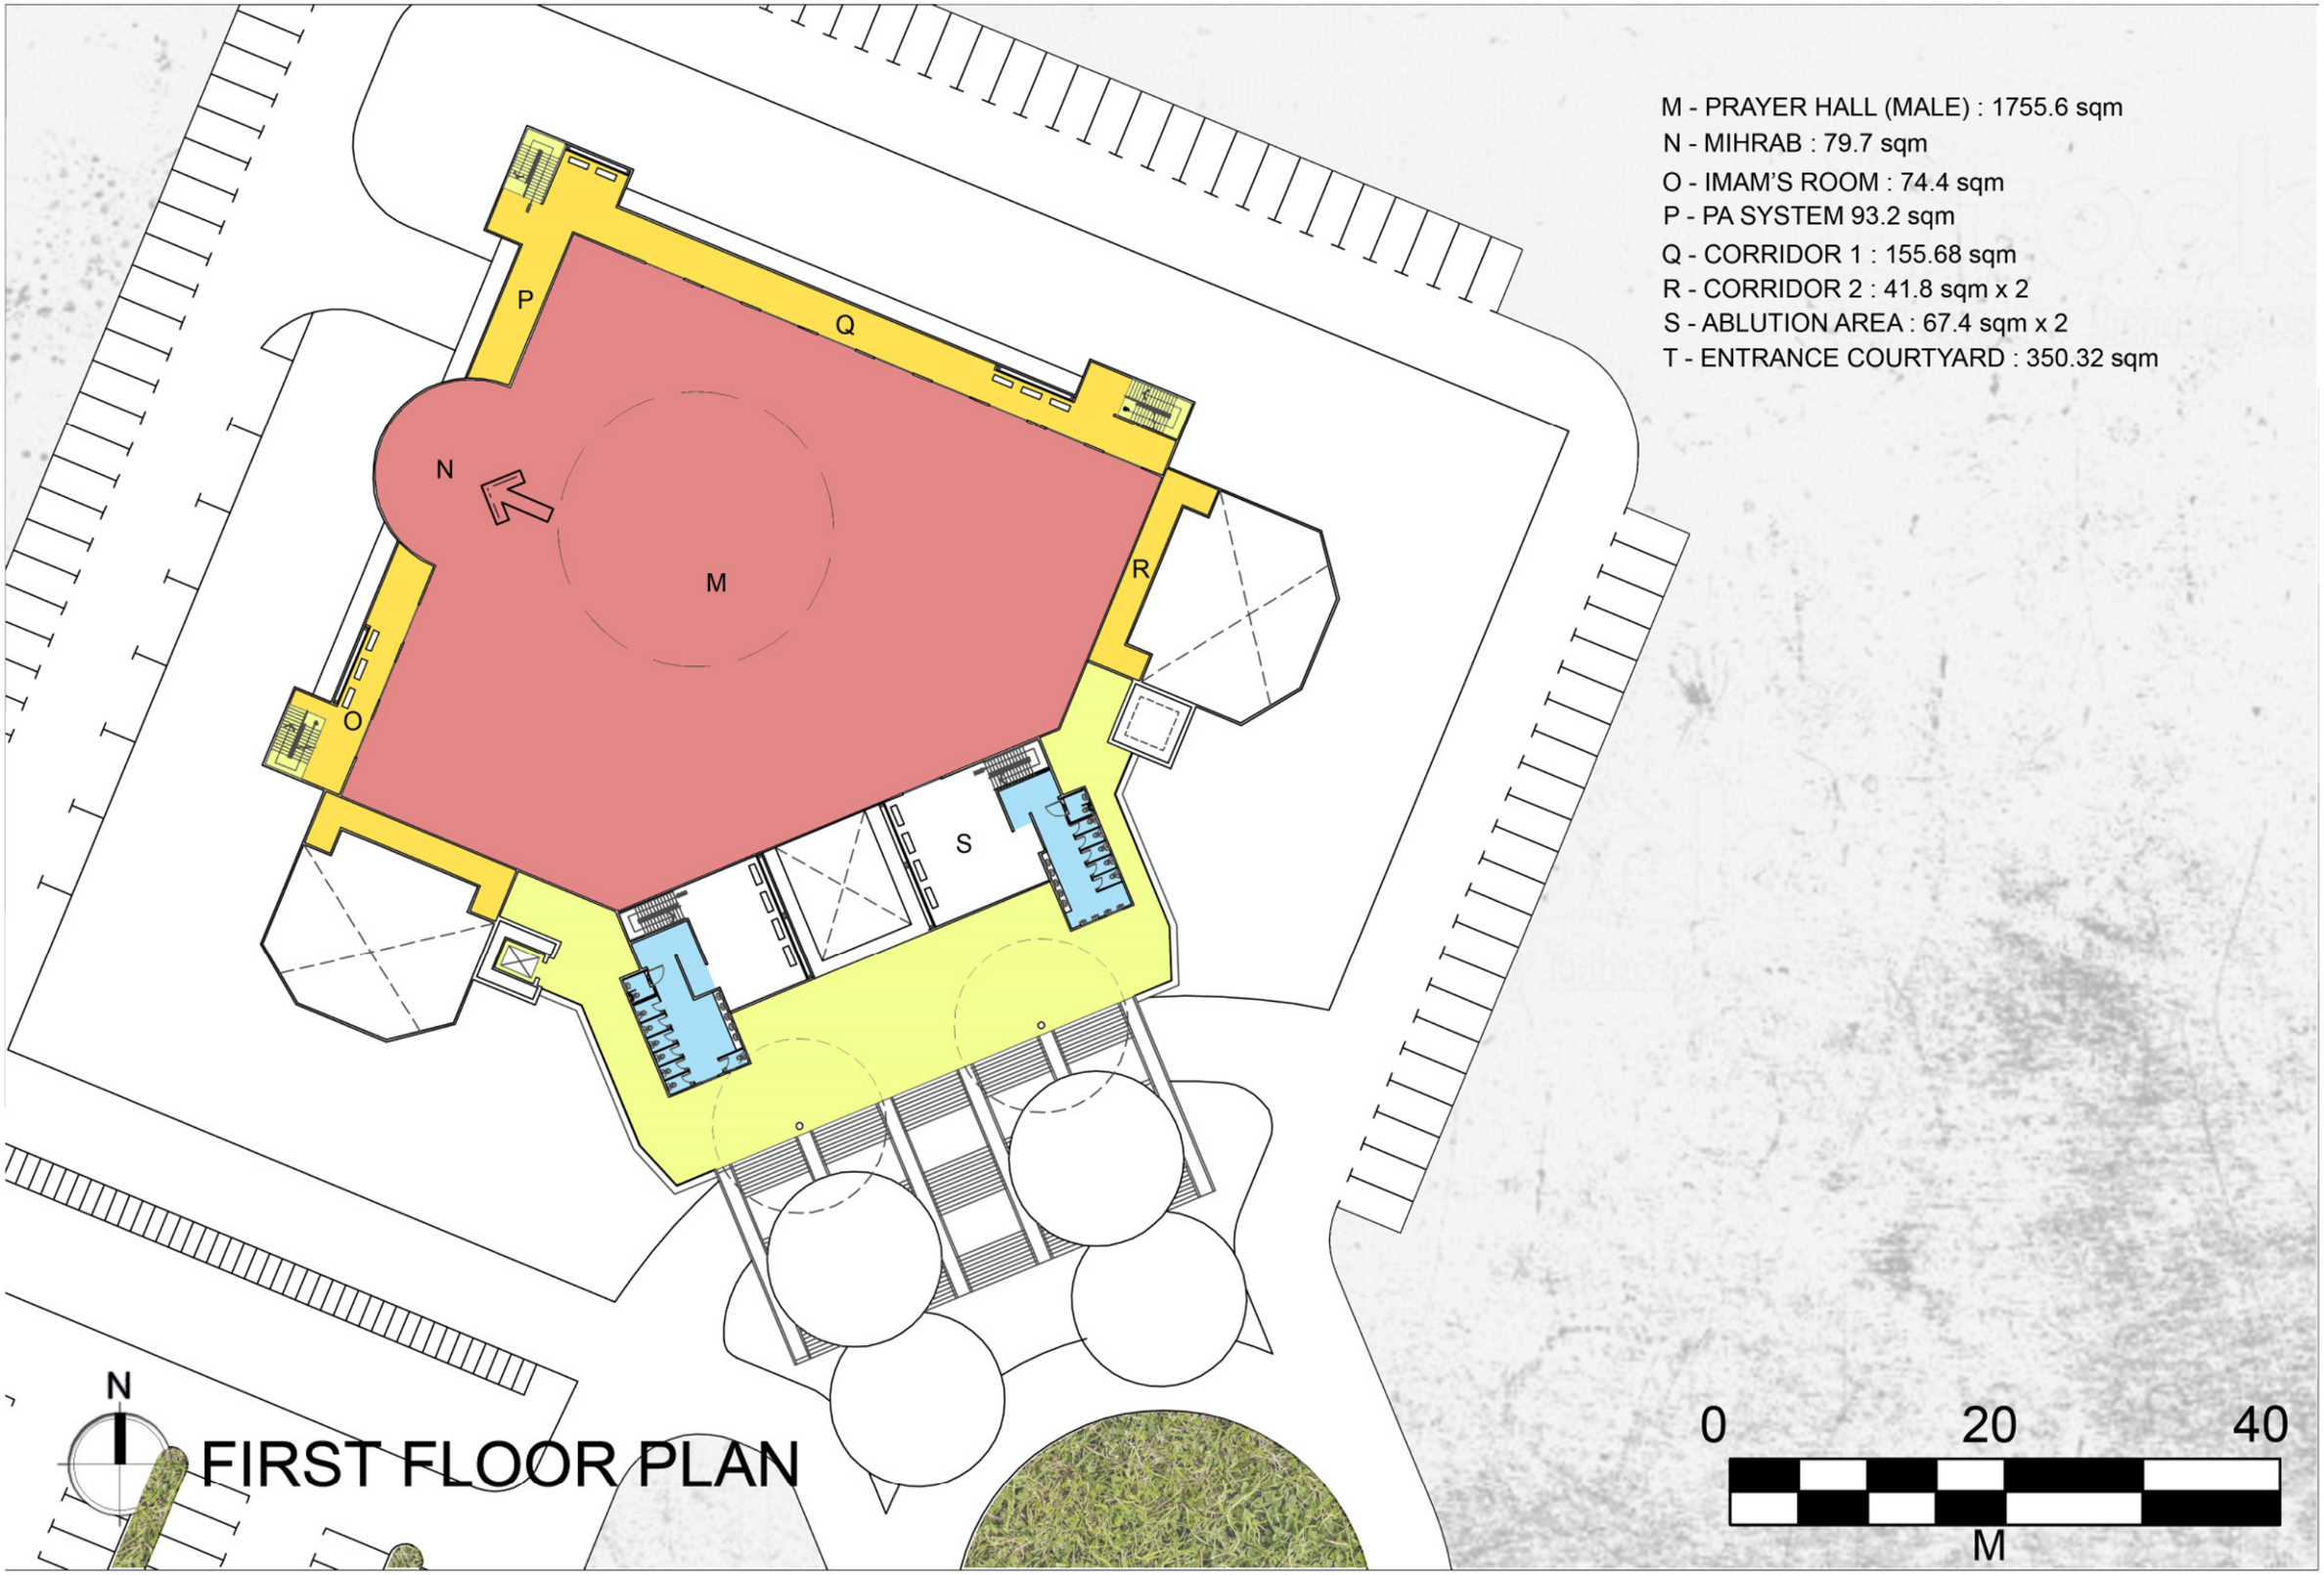

FIRST FLOOR PLAN

U - PRAYER AREA (FEMALE) : 347 sqm

U

N


MEZZANINE FLOOR PLAN

0 20 40

M


PROPOSED PUSAT ISLAM @ PULAU BUMBUM
BY : ALASIM OMAR ARCHITECT NOVEMBER 2019


PROPOSED PUSAT ISLAM @ PULAU BUMBUM
BY : ALASIM OMAR ARCHITECT NOVEMBER 2019

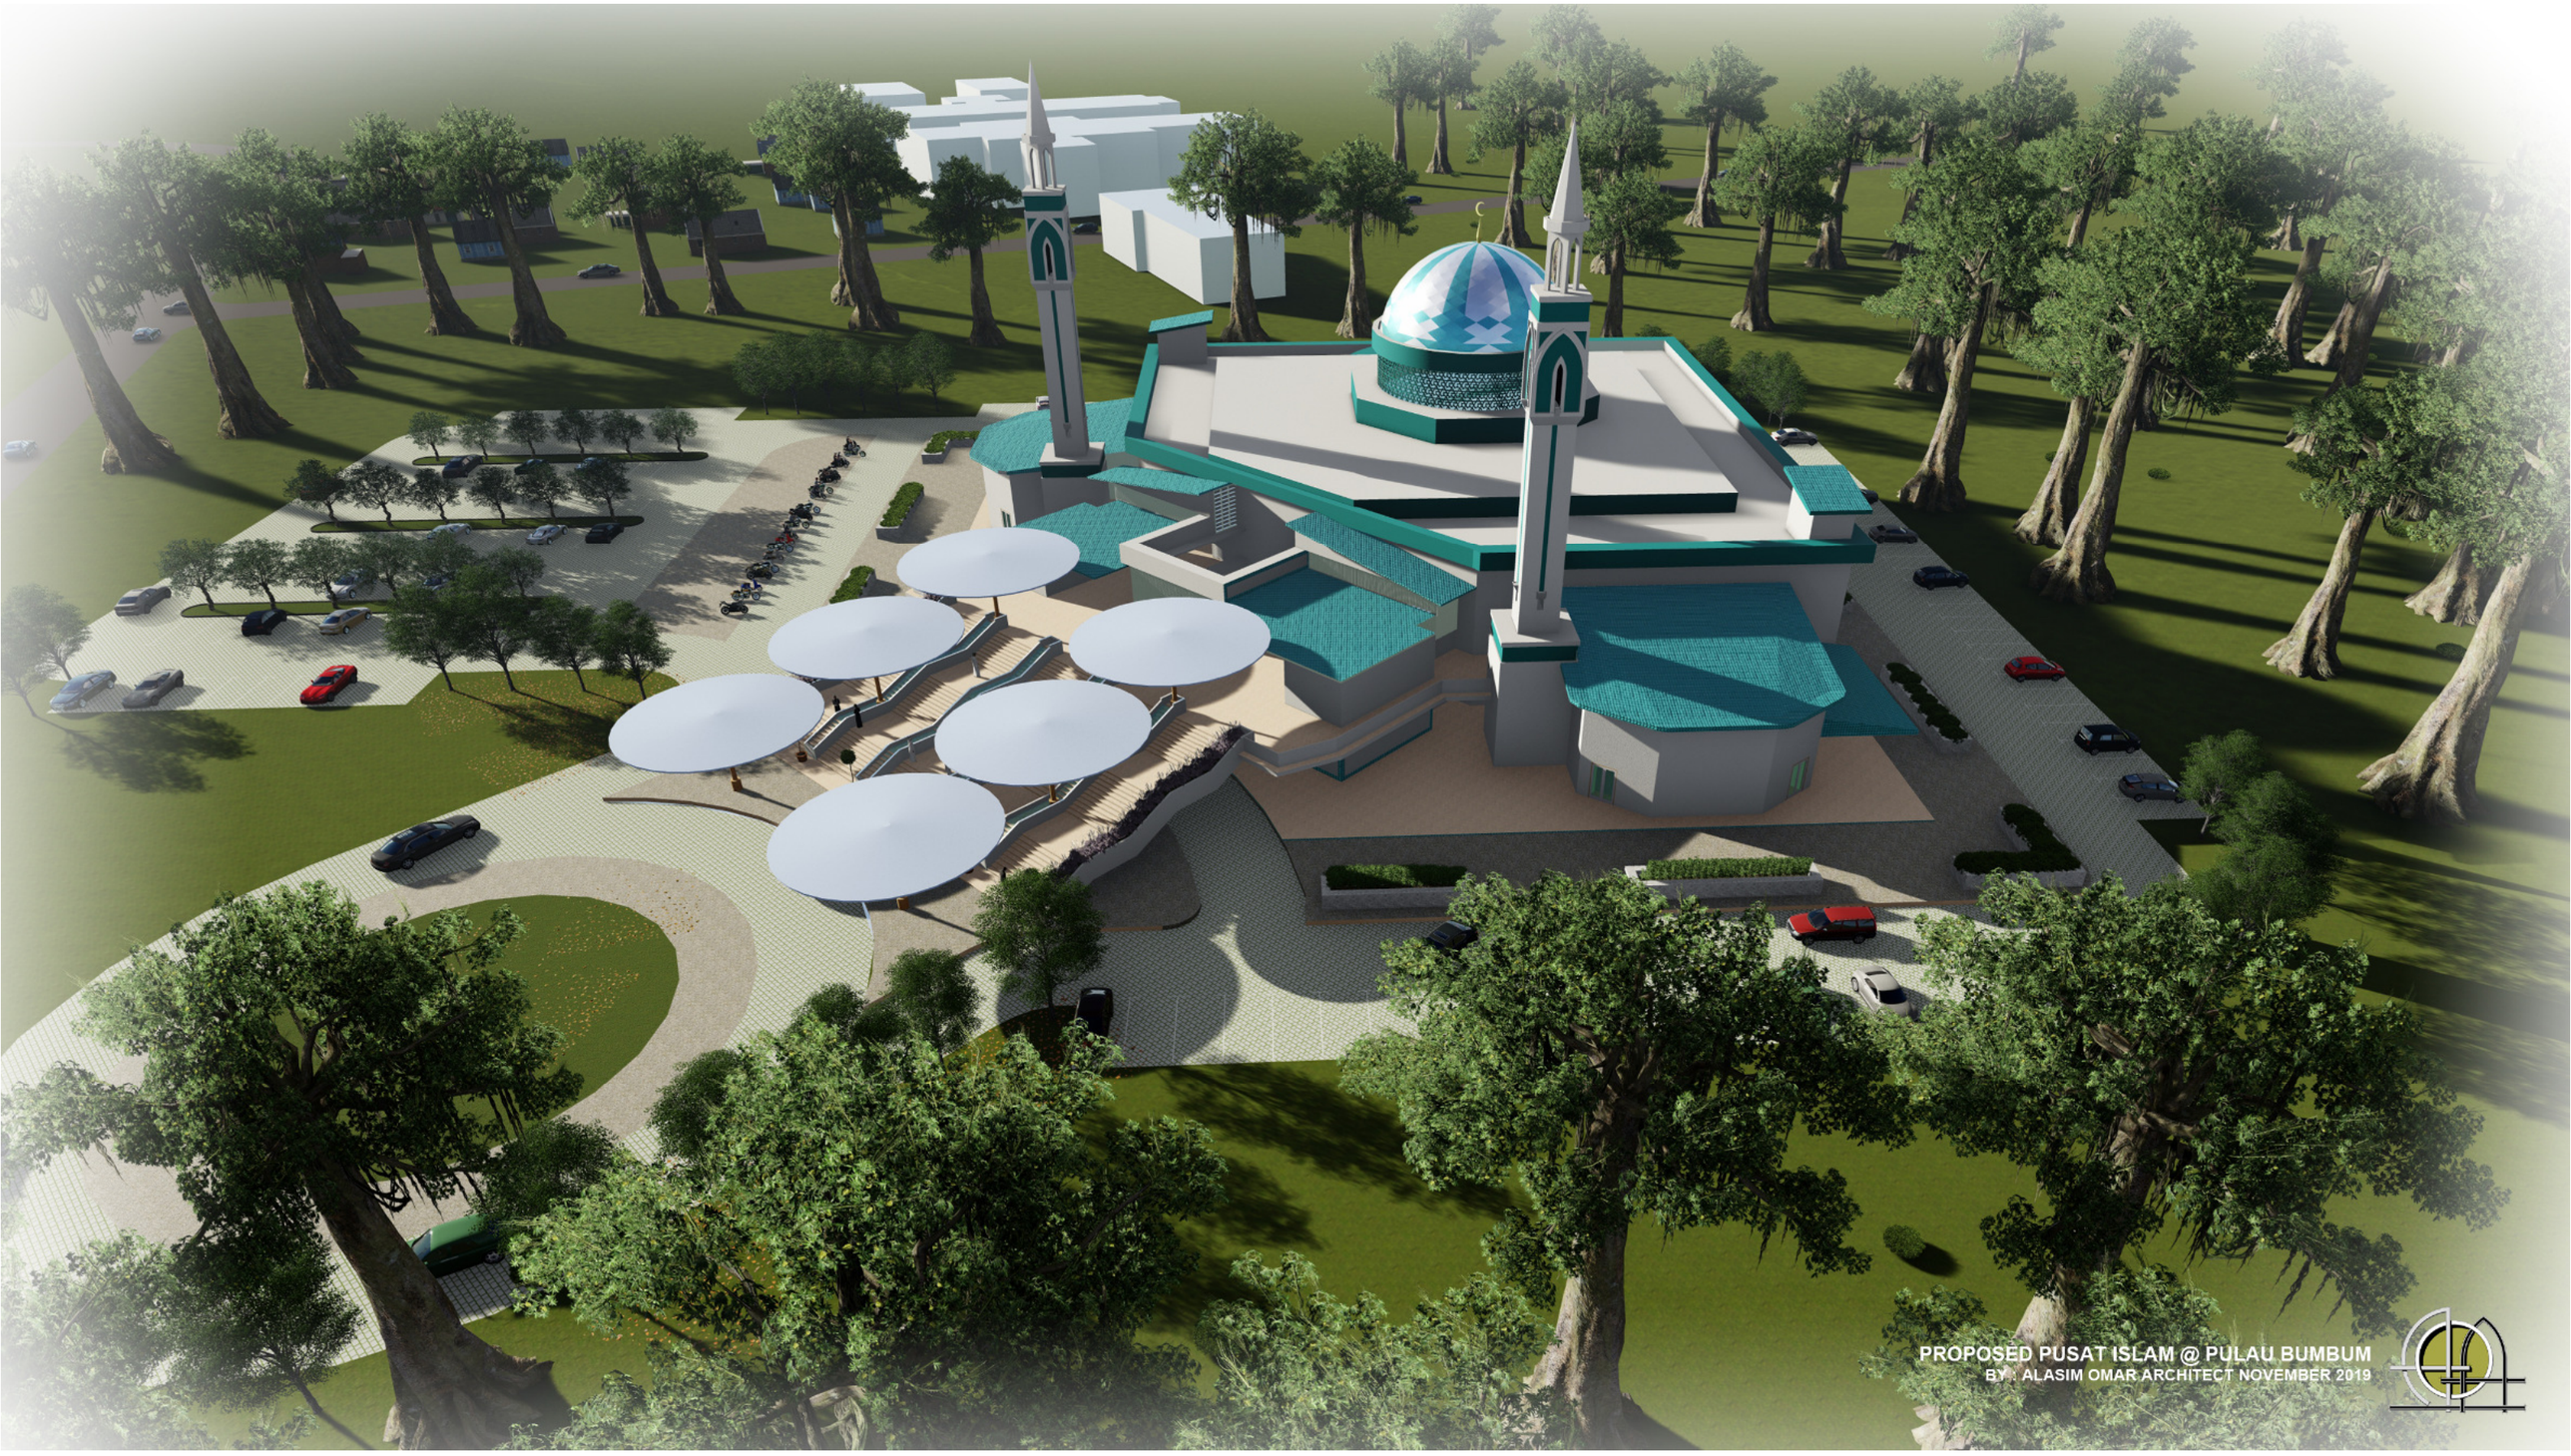
PROPOSED PUSAT ISLAM @ PULAU BUMBUM
BY : ALASIM OMAR ARCHITECT NOVEMBER 2019