Project Title :
Cadangan Pembinaan Projek Balai Bomba & Kuarters Putatan Di Atas Sebahagian Lot N.T 213059771, Jalan Sailan Imbaan Putatan, Daerah Putatan, Sabah.

CONTENTS

01

Option 1

COLOUR PALETTE 3
2D ELEVATION : ALL ELEVATION - BALAI BOMBA 4
2D ELEVATION : ALL ELEVATION - KUARTERS 5
2D ELEVATION : ALL ELEVATION - TEMPAT LETAK KERETA BERBUMBUNG 6
2D ELEVATION : ALL ELEVATION - STOR 1&2, BILIK PAM, SSTS 7
2D ELEVATION : ALL ELEVATION - MENARA LATIHAN 8

02

Option 2

COLOUR PALETTE 9
2D ELEVATION : ALL ELEVATION - BALAI BOMBA 10
2D ELEVATION : ALL ELEVATION - KUARTERS 11
2D ELEVATION : ALL ELEVATION - TEMPAT LETAK KERETA BERBUMBUNG 12
2D ELEVATION : ALL ELEVATION - STOR 1&2, BILIK PAM, SSTS 13
2D ELEVATION : ALL ELEVATION - MENARA LATIHAN 14

03

Option 3

COLOUR PALETTE 15
2D ELEVATION : ALL ELEVATION - BALAI BOMBA 16
2D ELEVATION : ALL ELEVATION - KUARTERS 17
2D ELEVATION : ALL ELEVATION - TEMPAT LETAK KERETA BERBUMBUNG 18
2D ELEVATION : ALL ELEVATION - STOR 1&2, BILIK PAM, SSTS 19
2D ELEVATION : ALL ELEVATION - MENARA LATIHAN 20

04

Option 4

COLOUR PALETTE 21
2D ELEVATION : ALL ELEVATION - BALAI BOMBA 22
2D ELEVATION : ALL ELEVATION - KUARTERS 23
2D ELEVATION : ALL ELEVATION - TEMPAT LETAK KERETA BERBUMBUNG 24
2D ELEVATION : ALL ELEVATION - STOR 1&2, BILIK PAM, SSTS 25
2D ELEVATION : ALL ELEVATION - MENARA LATIHAN 26

NIPPON PAINT


OPTION 01

COLOUR SCHEME I


Project Title :

Cadangan Pembinaan Projek Balai Bomba & Kuarters Putatan Di Atas Sebahagian Lot N.T 213059771, Jalan Sailan Imbaan Putatan, Daerah Putatan, Sabah.

Exterior

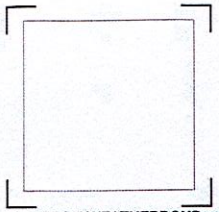


1. NIPPON WEATHERBOND(NIF)
WHITE 145
GENERAL WALL

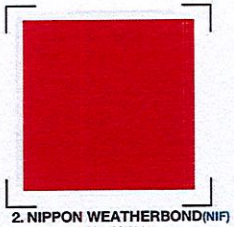

2. NIPPON WEATHERBOND(NIF)
BOMBA RED 10241A*
FEATURE WALL

Interior

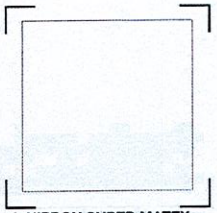


3. NIPPON SUPER MATEX
WHITE 9102
CEILING / WALL

Wood & Metal



4. NIPPON 9000
LAVENDER GREY 1307
DOOR & DOOR FRAME / M.S.LOUVERS / M.S.RAILINGS / M.S.STRUCTURE / M.S.COLUMN

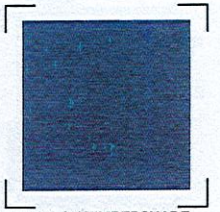

5. NIPPON TIMBERSHADE
SILHOUETTE GRAY 4223D
FASCIA BOARD

*Sila kemukakan semula cadangan skema warna berdasarkan nilaian untuk semakan dan pengesahan Jabatan.

tq.

APPROVED BY:

Ar. Ts. AZRI BIN AJI
Penguasa Bomba
Bahagian Pembangunan
Jabatan Bomba dan Penyelamat Malaysia


13.04.2022

NAME: DESIGNATION:
COMPANY: DATE:


DIGITAL SWATCHES
FAST & EASY Colour Specification
Explore thousands of colour choices for your projects from floor to roof and everything in between.
Scan and Download Now

REF NO. SA / 22 / 2245 - 2249 / MARCH / SBH / DY / ID : 62667 / ALT A1

FRONT ELEVATION : **BALAI BOMBA**

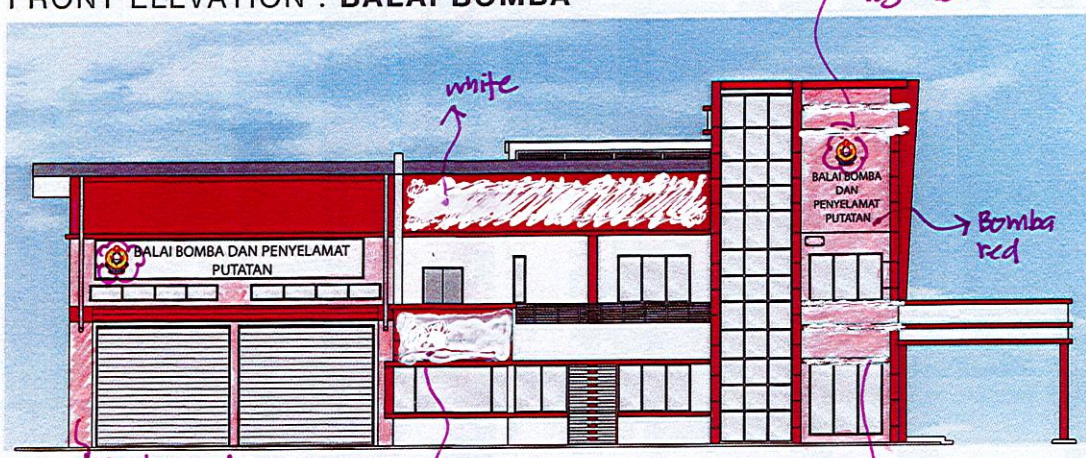

LEFT SIDE ELEVATION

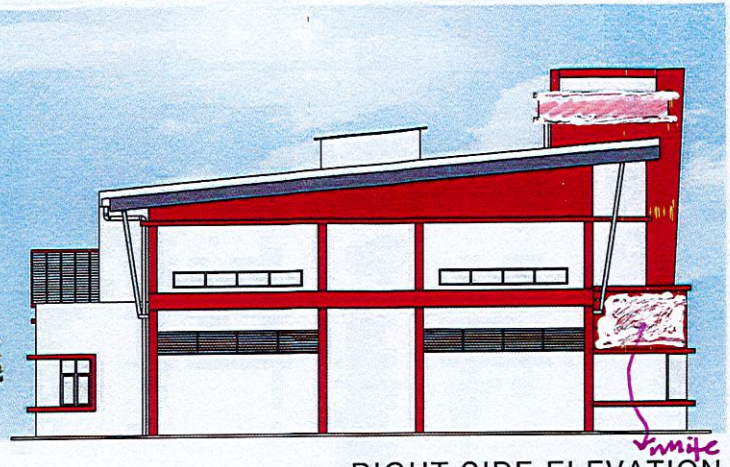

REAR ELEVATION



RIGHT SIDE ELEVATION



OPTION 01

2D ELEVATION I

Exterior

1. NIPPON WEATHERBOND(NIF)
WHITE 145
GENERAL WALL

2. NIPPON WEATHERBOND(NIF)
BOMBA RED 10241A*
FEATURE WALL

Ar. Ts. AZRI BIN AJI
Penguasa Bomba
Bahagian Pembangunan
Jabatan Bomba dan Penyelamat Malaysia
13.04.2022

Interior

3. NIPPON SUPER MATEX
WHITE 9102
CEILING / WALL

Wood & Metal

Slightly darker

4. NIPPON 9000
LAVENDER GREY 1307
DOOR & DOOR FRAME / M.S.LOUVERS / M.S.RAILINGS / M.S.STRUCTURE

5. NIPPON TIMBERSHADE
SILHOUETTE GRAY 4223D
FASCIA BOARD

IMPORTANT NOTICE


1. Reference colours do not necessarily mean or imply such products are suitable for actual use under all conditions. Generally, we recommend EXTERIOR grade paints for external use, like NIPPON WEATHERBOND SOLAREFLECT.
2. For best result on product choice and proper usage, please refer to Nippon Paint Technical Data Sheet & Colour Chart.
3. Colours presented are as close as computer printers allow. We shall not be held responsible for any claims or expenses arising out of the reference colours proposed herein.
4. Closer shades are shown in the colour scheme booklet or colour chart.

REF NO. SA / 22 / 2245 / MARCH / SBH / DY / ID : 62667 / ALT A1


OPTION 01

2D ELEVATION I

FRONT ELEVATION : **KUARTERS**

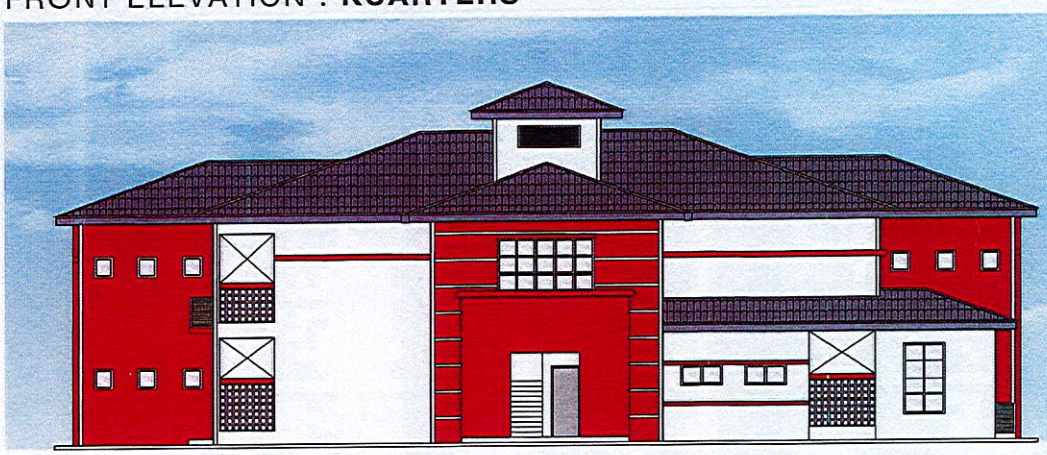


LEFT SIDE ELEVATION

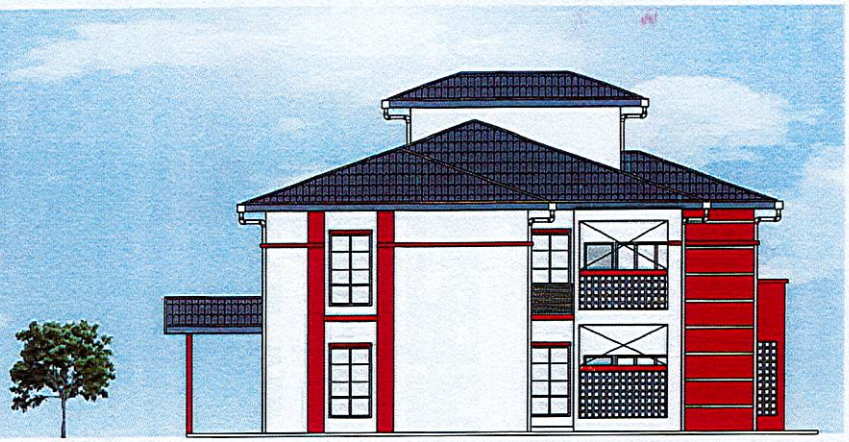

REAR ELEVATION



RIGHT SIDE ELEVATION

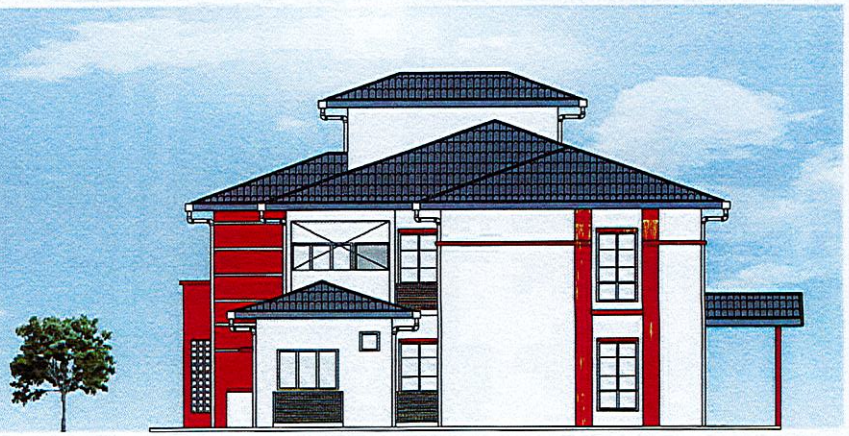

Exterior

1. **NIPPON WEATHERBOND(NIF)**
   WHITE 145
   GENERAL WALL

2. **NIPPON WEATHERBOND(NIF)**
   BOMBA RED 10241A*
   FEATURE WALL

Ar. Ts. AZRI BIN AJI
Penguasa Bomba
Bahagian Pembangunan
Jabatan Bomba dan Penyelamat Malaysia
13.04.2022

Interior

3. **NIPPON SUPER MATEX**
   WHITE 9102
   CEILING / WALL

Wood & Metal

slightly darker

4. **NIPPON 9000**
   LAVENDER GREY 1307
   DOOR & DOOR FRAME / M.S.LOUVERS / M.S.RAILINGS

5. **NIPPON TIMBERSHADE**
   SILHOUETTE GRAY 4223D
   FASCIA BOARD

IMPORTANT NOTICE

1. Reference colours do not necessarily mean or imply such products are suitable for actual use under all conditions. Generally, we recommend EXTERIOR grade paints for external use, like NIPPON WEATHERBOND SOLAREFLECT.
2. For best result on product choice and proper usage, please refer to Nippon Paint Technical Data Sheet & Colour Chart.
3. Colours presented are as close as computer printers allow. We shall not be held responsible for any claims or expenses arising out of the reference colours proposed herein.
4. Closer shades are shown in the colour scheme booklet or colour chart.


REF NO. SA / 22 / 2246 / MARCH / SBH / DY / ID : 62667 / ALT A1

OPTION 01

2D ELEVATION I

FRONT ELEVATION : **TEMPAT LETAK KERETA BERBUMBUNG**

SIDE ELEVATION

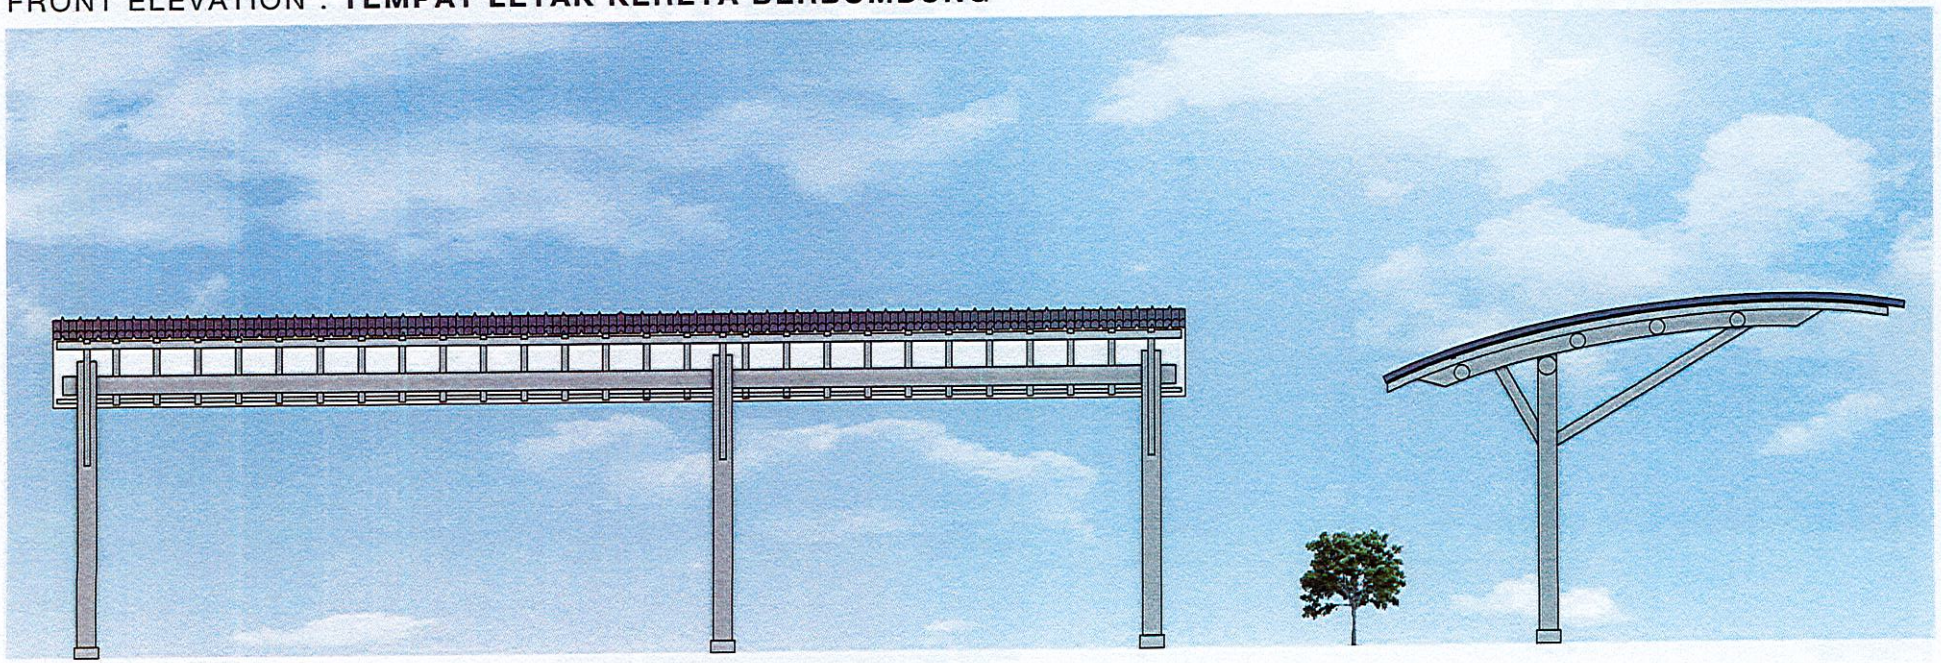

Wood & Metal

1. NIPPON 9000
   LAVENDER GREY 1307
   M.S.COLUMN / M.S.STRUCTURE

slightly darker

Ar. Ts. AZRI BIN AJI
Penguasa Bomba
Bahagian Pembangunan
abatan Bomba dan Penyelamat Malaysia
13.04.2022

IMPORTANT NOTICE


1. Reference colours do not necessarily mean or imply such products are suitable for actual use under all conditions. Generally, we recommend EXTERIOR grade paints for external use, like NIPPON WEATHERBOND SOLAREFLECT.
2. For best result on product choice and proper usage, please refer to Nippon Paint Technical Data Sheet & Colour Chart.
3. Colours presented are as close as computer printers allow. We shall not be held responsible for any claims or expenses arising out of the reference colours proposed herein.
4. Closer shades are shown in the colour scheme booklet or colour chart.

REF NO. SA / 22 / 2247 / MARCH / SBH / DY / ID : 62667 / ALT A1

OPTION 01


2D ELEVATION I

FRONT ELEVATION : **STOR 1&2, BILIK PAM, SSTS**

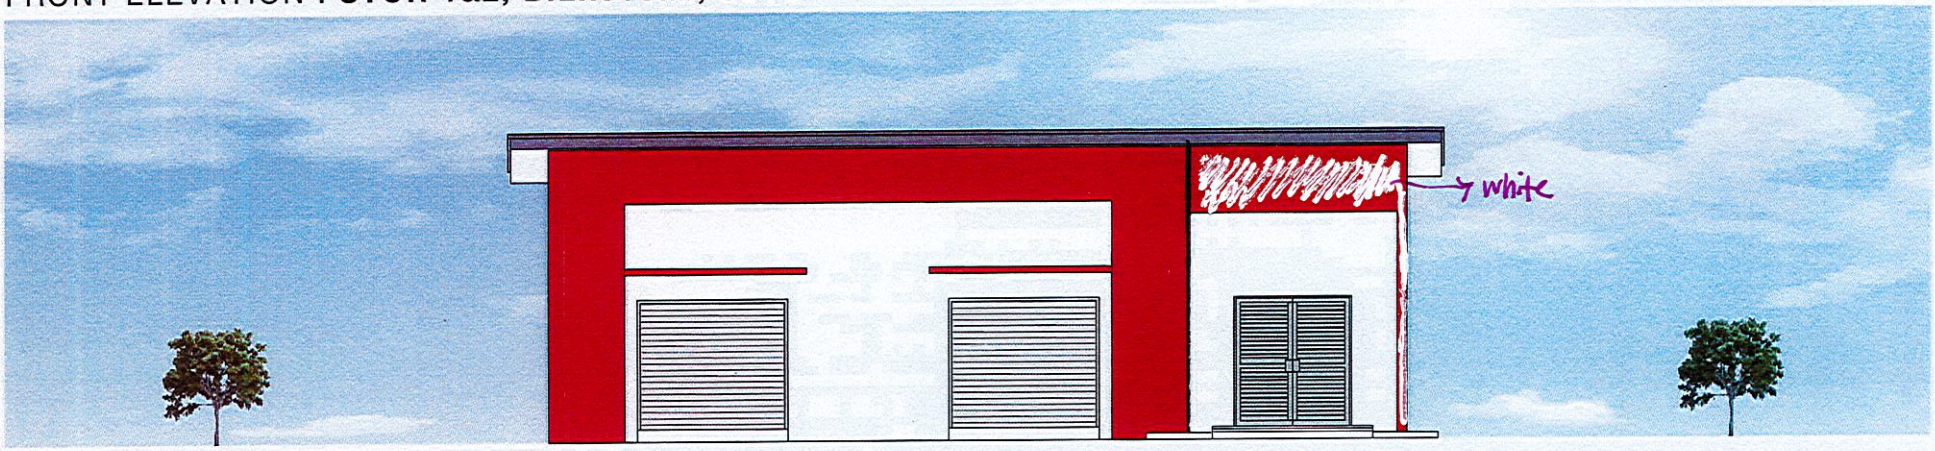

REAR ELEVATION

SIDE ELEVATION

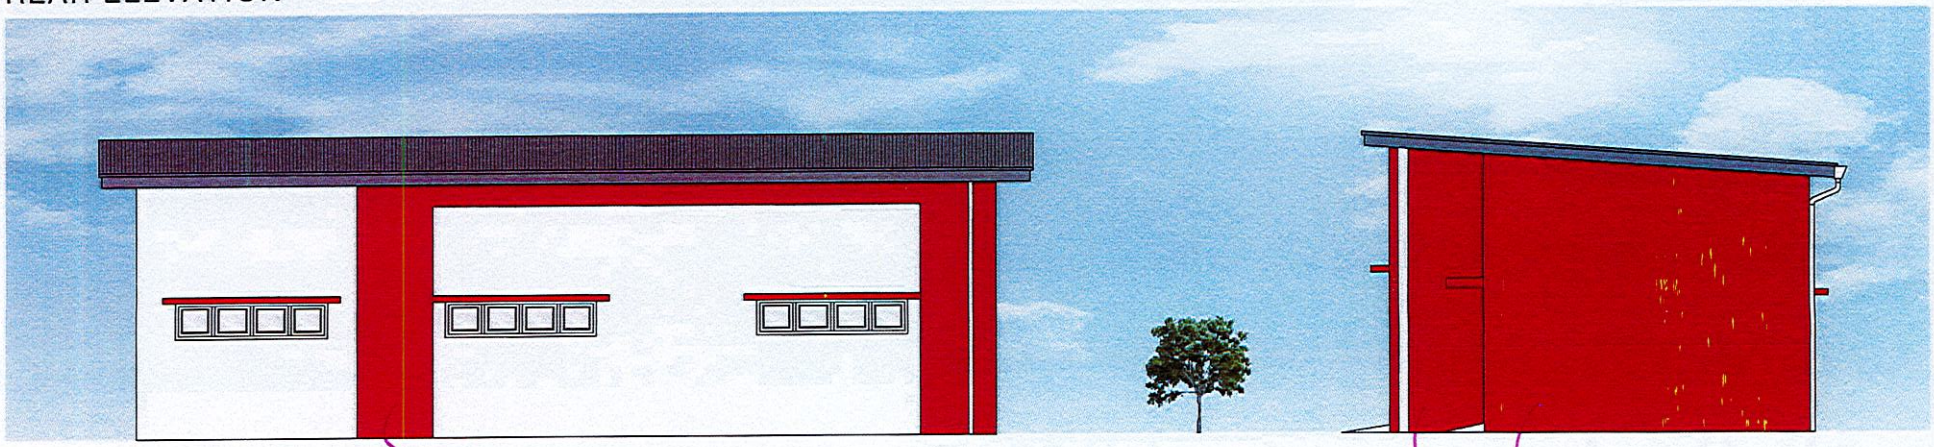

Exterior

1. NIPPON WEATHERBOND(NIF)
WHITE 145
GENERAL WALL

2. NIPPON WEATHERBOND(NIF)
BOMBA RED 10241A*
FEATURE WALL

Ar. IS. AZRI BIN AJI
Penguasa Bomba
Bahagian Pembangunan
Ibatan Bomba dan Penyelamat Malaysia
13.04.2022

Interior

3. NIPPON SUPER MATEX
WHITE 9102
CEILING / WALL

Wood & Metal

4. NIPPON 9000
LAVENDER GREY 1307
DOOR & DOOR FRAME

5. NIPPON TIMBERSHADE
SILHOUETTE GRAY 4223D
FASCIA BOARD


IMPORTANT NOTICE

1. Reference colours do not necessarily mean or imply such products are suitable for actual use under all conditions. Generally, we recommend EXTERIOR grade paints for external use, like NIPPON WEATHERBOND SOLAREFLECT.
2. For best result on product choice and proper usage, please refer to Nippon Paint Technical Data Sheet & Colour Chart.
3. Colours presented are as close as computer printers allow. We shall not be held responsible for any claims or expenses arising out of the reference colours proposed herein.
4. Closer shades are shown in the colour scheme booklet or colour chart.

REF NO. SA / 22 / 2248 / MARCH / SBH / DY / ID : 62667 / ALT A1

MENARA LATIHAN

FRONT ELEVATION | REAR ELEVATION | LEFT ELEVATION | RIGHT ELEVATION

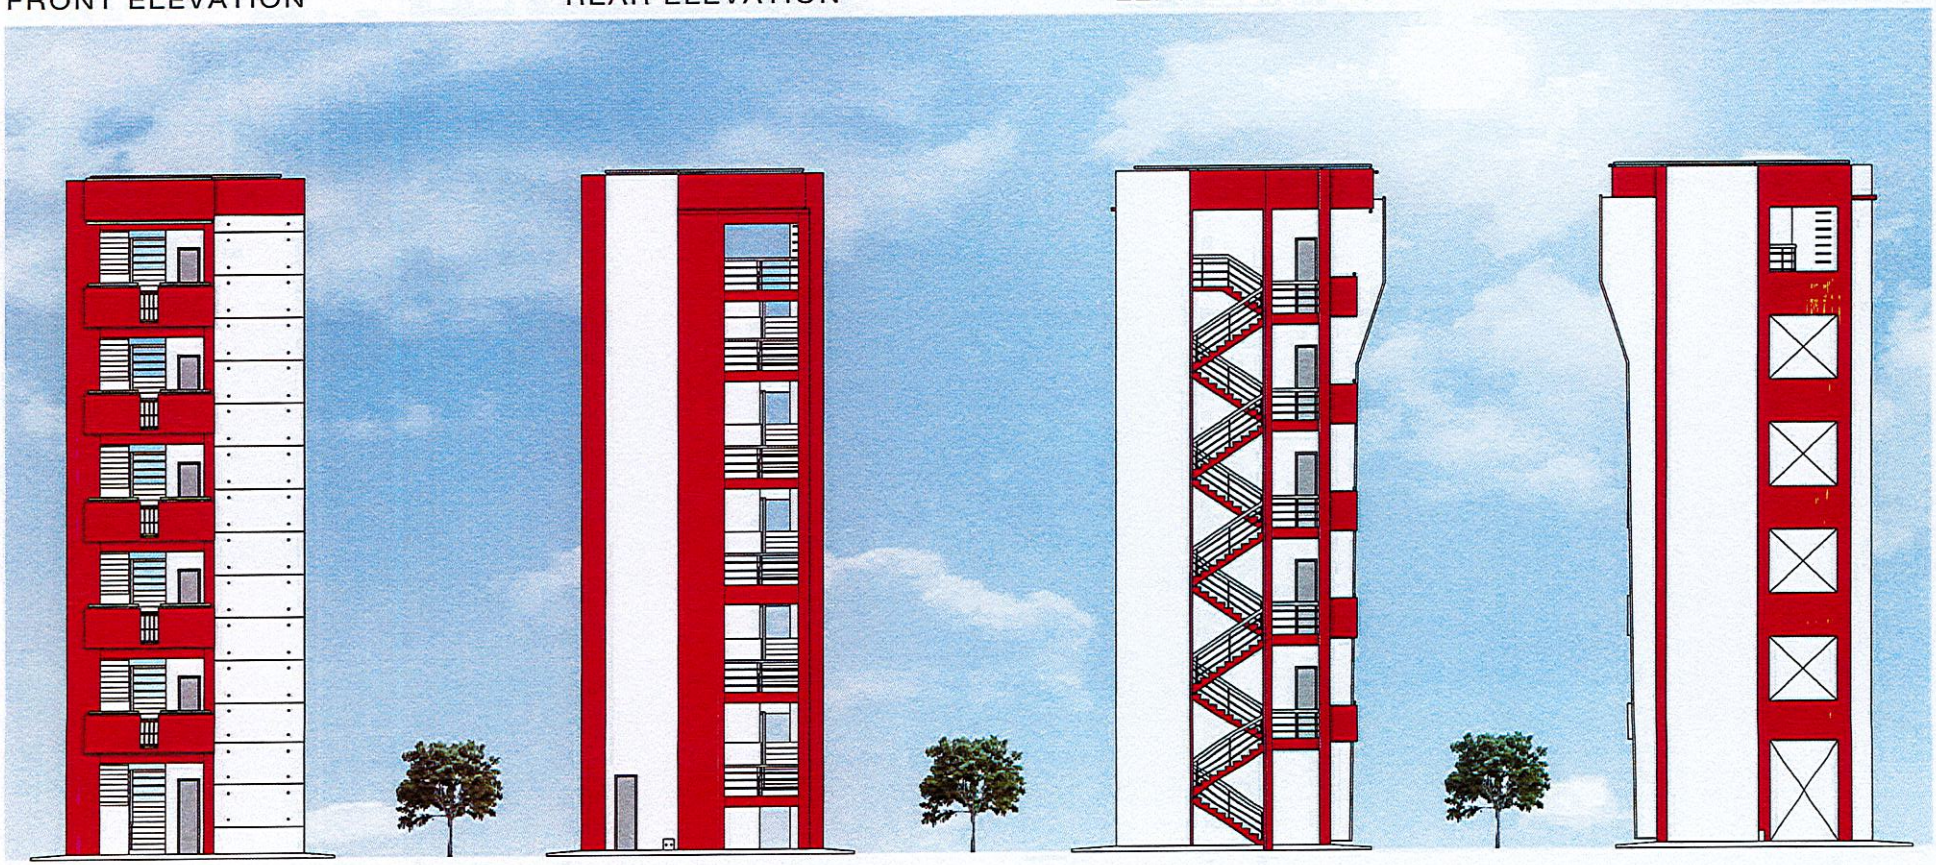

OPTION 01

2D ELEVATION I

Exterior

1. NIPPON WEATHERBOND(NIF)
WHITE 145
GENERAL WALL

2. NIPPON WEATHERBOND(NIF)
BOMBA RED 10241A*
FEATURE WALL

Ar. Ts. AZRI BIN AJI
Penguasa Bomba
Bahagian Pembangunan
Jabatan Bomba dan Penyelamat Malaysia
13.04.2022

Interior

3. NIPPON SUPER MATEX
WHITE 9102
CEILING / WALL

Wood & Metal

4. NIPPON 9000
LAVENDER GREY 1307
DOOR & DOOR FRAME / M.S.RAILINGS

→ slightly darker

IMPORTANT NOTICE

1. Reference colours do not necessarily mean or imply such products are suitable for actual use under all conditions. Generally, we recommend EXTERIOR grade paints for external use, like NIPPON WEATHERBOND SOLAREFLECT.
2. For best result on product choice and proper usage, please refer to Nippon Paint Technical Data Sheet & Colour Chart.
3. Colours presented are as close as computer printers allow. We shall not be held responsible for any claims or expenses arising out of the reference colours proposed herein.
4. Closer shades are shown in the colour scheme booklet or colour chart.

REF NO. SA / 22 / 2249 / MARCH / SBH / DY / ID : 62667 / ALT A1