LEGEND


WB	WASH BASIN
WC	WATER CLOSET
FT	FLOOR TRAP
gt	GULLY TRAP
IC	INSPECTION CHAMBER
SINK	SINK
————	SOIL PIPE
— · — · —	WASTE PIPE

SOIL/WASTE


WC	100mm ø
SINK	40mm ø
WB	32mm ø
FT/FD	50mm ø

NOTES:

1. ALL ABOVE GROUND SANITARY PIPE 50mm AND BELOW SHALL BE UPVC TO BS5255
2. ALL ABOVE GROUND SANITARY PIPE 100mm AND BELOW SHALL BE UPVC TO BS4514
3. ALL BELOW GROUND SANITARY PIPE 50mm AND ABOVE SHALL BE UPVC TO BS5255
4. ALL BELOW GROUND SANITARY PIPE 100mm AND ABOVE SHALL BE UPVC TO BS4660 (BROWN)
5. ALL IC TO BE PREFABRICATED POLYPROPENE TYPE

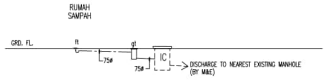

SKEMATIK SISTEM PAIP SANITASI

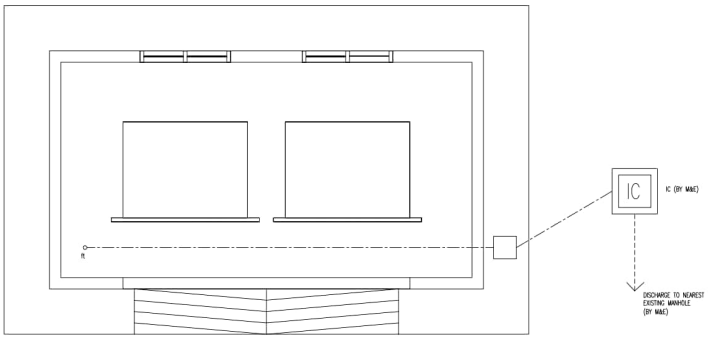

RUMAH SAMPAH
SKALA 1:25

JPJ/U277/SW-RUMAH SAMPAH 121119.DWG
12-11-2019 / C27
JPJ/U277/A-RUMAH SAMPAH 121119.DWG
12-11-2019 / C27

Pelanggan

KEMENTERIAN PERUMAHAN DAN KERAJAAN TEMPATAN

Pemilik Bangunan / Pengguna

JABATAN BOMBA DAN PENYELAMAT MALAYSIA
JABATAN BOMBA DAN PENYELAMAT MALAYSIA
LEBUH WAWASAN, PRECINT 7
62250 PUTRAJAYA.

Agensi Pelaksana

KEMENTERIAN PERUMAHAN DAN KERAJAAN TEMPATAN
BAHAGIAN PEMBANGUNAN DAN PELAKSANAAN PROJEK
CAWANGAN PENGURUSAN PROJEK, ARAS 5-8, NO 51,
PERSIARAN PERDANA, PRECINT 4, 62100 PUTRAJAYA.
KPKT

Tajuk Projek

CADANGAN PEMBINAAN BALAI BOMBA DAN PENYELAMAT BEAUFORT, SABAH.

UNTUK TETUAN JABATAN BOMBA DAN PENYELAMAT MALAYSIA

Arkitek

noor izwan architect
E-O-3, Block E, Kenanusaing Capital, Off Jalan Tuaran 88100 Kota Kinabalu, Sabah
T: 088 203 455 F: 088 203 455
E: noorizwanarchitect@gmail.com

Jurutera Awam & Struktur

AKTIF FA KONSULT SDN BHD
CONSULTING CIVIL & STRUCTURAL ENGINEERS, PROJECT MANAGERS
LOT 17 & 19, 2ND FLOOR, BLOCK C, DAMAI PLAZA PHASE 4
JALAN DAMAI, 88000 KOTA KINABALU, SABAH.
TEL : 088-236788
FAX : 088-236788
E-MAIL : aktifsdn@yahoo.com
aktifsdn@gmail.com

Jurutera Mekanikal & Elektrikal

JURUTERA PERUNDING INTILEK SDN. BHD.

Juru Ukur Bahan

PQS Setia Konsult
Shop No. 1-2, 2nd Floor, Block G, Damai Plaza phase 4, Luyang, 88300 Kota Kinabalu, Sabah
Email: pqssetiakonsult@gmail.com
Tel: 088 337720/337721
Fax: 088 337729

Tajuk Lukisan

RUMAH SAMPAH
PELAN BENTANGAN SISTEM PAIP SANITASI

UKURAN	NO.
LOGAMUK	NO.
TARIKH	NOVEMBER 2019
SKALA	1:100 / FAIL
NO LUKISAN	JPJ/U277/19/P11

☐ PRELIMINARY ☐ SUBMISSION ☒ CONSTRUCTION
☐ INFORMATION ☐ TENDER ☐ AS-BUILT DRWG

Scanned with CamScanner