
REQUEST FOR INFORMATION

PROJECT	:	CADANGAN PEMBINAAN BALAI BOMBA DAN PENYELAMAT BEAUFORT SABAH					
ISSUED TO	:	Noor Izwan Arkitek			ISSUED DATE	:	6-Jun-21
ATTENTION	:	Ar. Noor Izwan Rahim			RF Info No.	:	RF Info/BOMBA/ARC/07
DESIGNATION	:	Principal					
C.C	:	Aktif FA Konsult					
This RFI will Constitute	**:**		**Variation Oder**		**Time Extension**		**N/A** **PIC Siganture** _____
INFORMATION REQUIRED	:	Blok Utama					
1)Design for Hood at Ruang Jentera Opening							
2) Please specify material use.							
3) Please specify top level of the hood from ground floor level, Roller shutter size 4550 (height) x 5000 (length)							
* Please refer attachment for detail.							
Date Required	:						
ISSUED BY Name	:	Sulastri			Designation	:	QAQC


Acknowledgement of Receipt	:			
Name	:		Date	:
ATTACHMENT/RESPONSE	:			
C.C	:			
Signature	:	_____		
Name	:	_____		
Position	:	_____	.....	
Date	:	_____	Company Stamp	

1. RUANG JENTERA


ARCHITECT DRAWING NO.: *NIA1902/KPKT/BB/BS/CD-10(BU)*

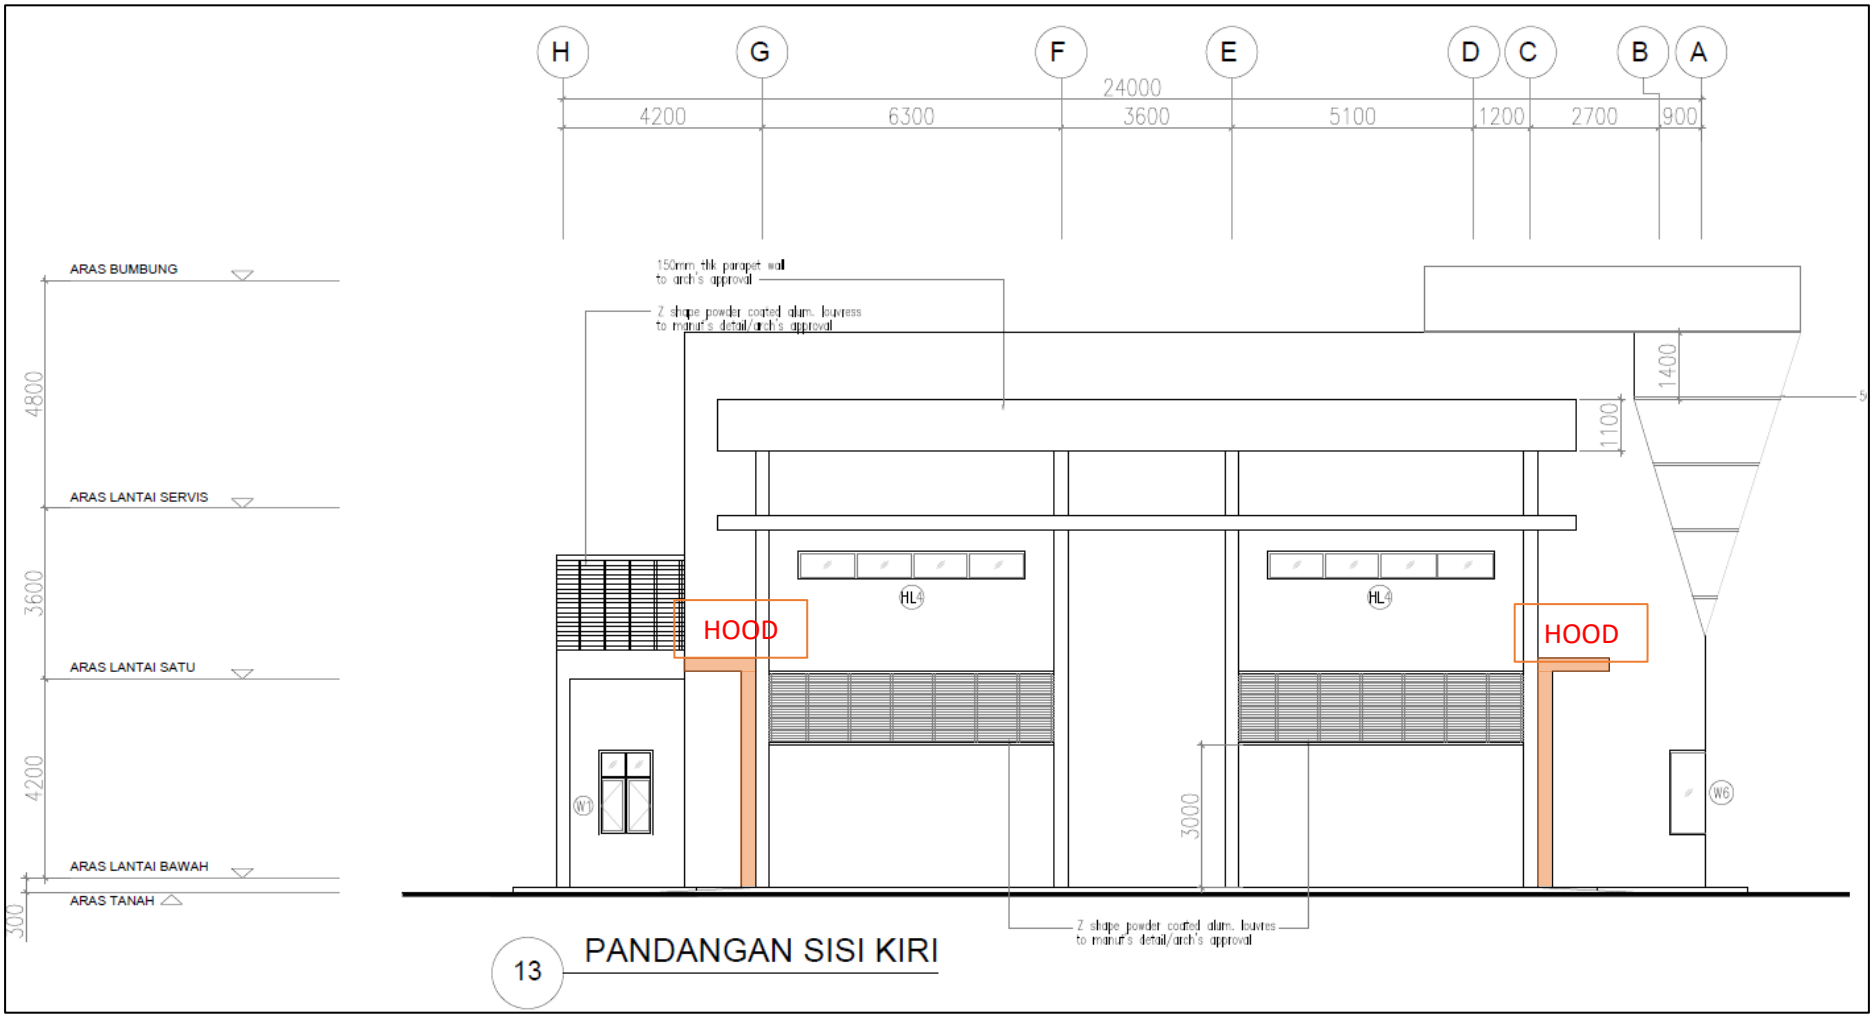


ARCHITECT DRAWING NO.: ***NIA1902/KPKT/BB/BS/CD-09(BU)***

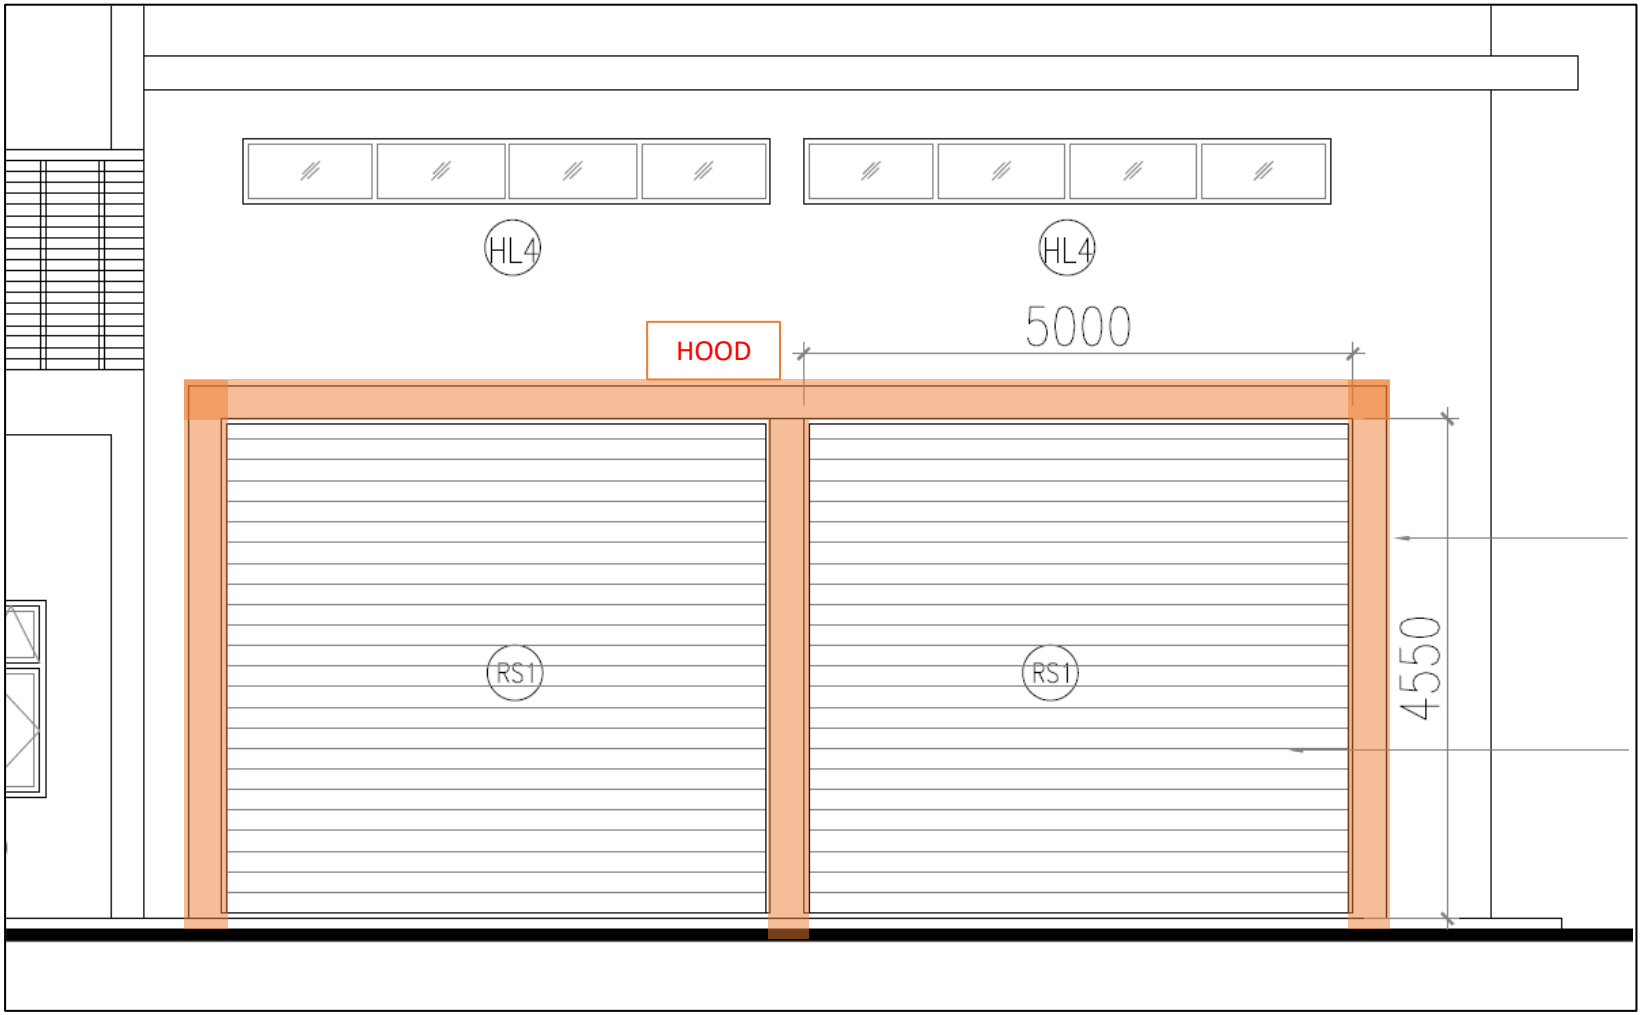

C&S DRAWING NO.: ***AFA/P572/2019/ST/BB/FP/01 & AFA/P572/2019/ST/BB/FB/01***

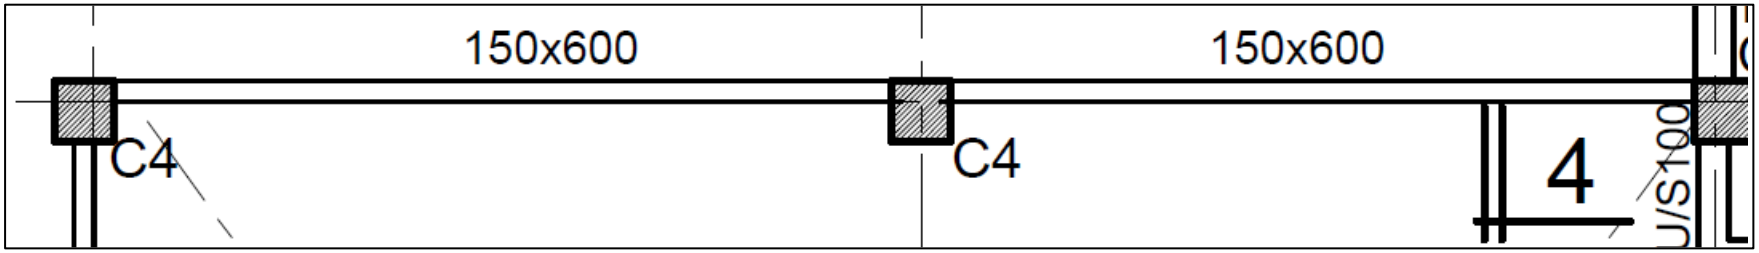


BEAM LAYOUT

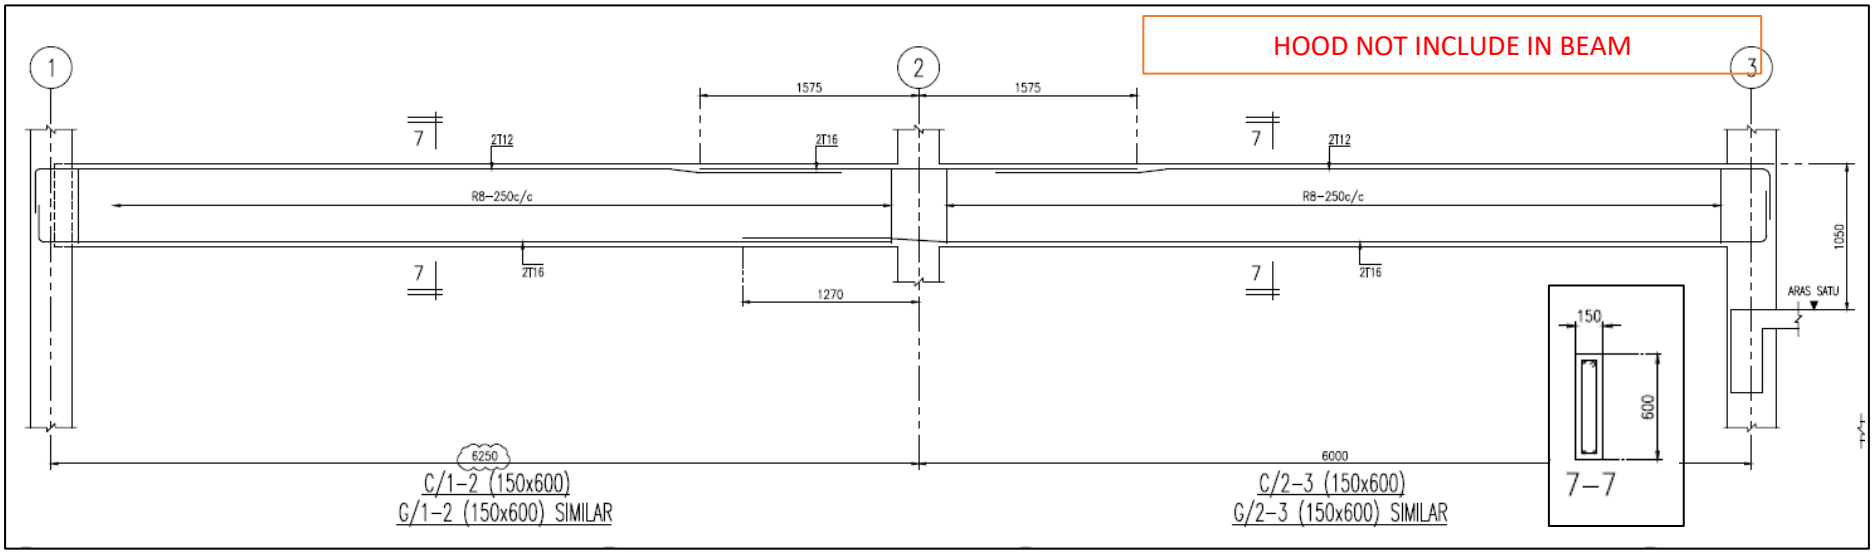

BEAM DETAIL

SKETCHING

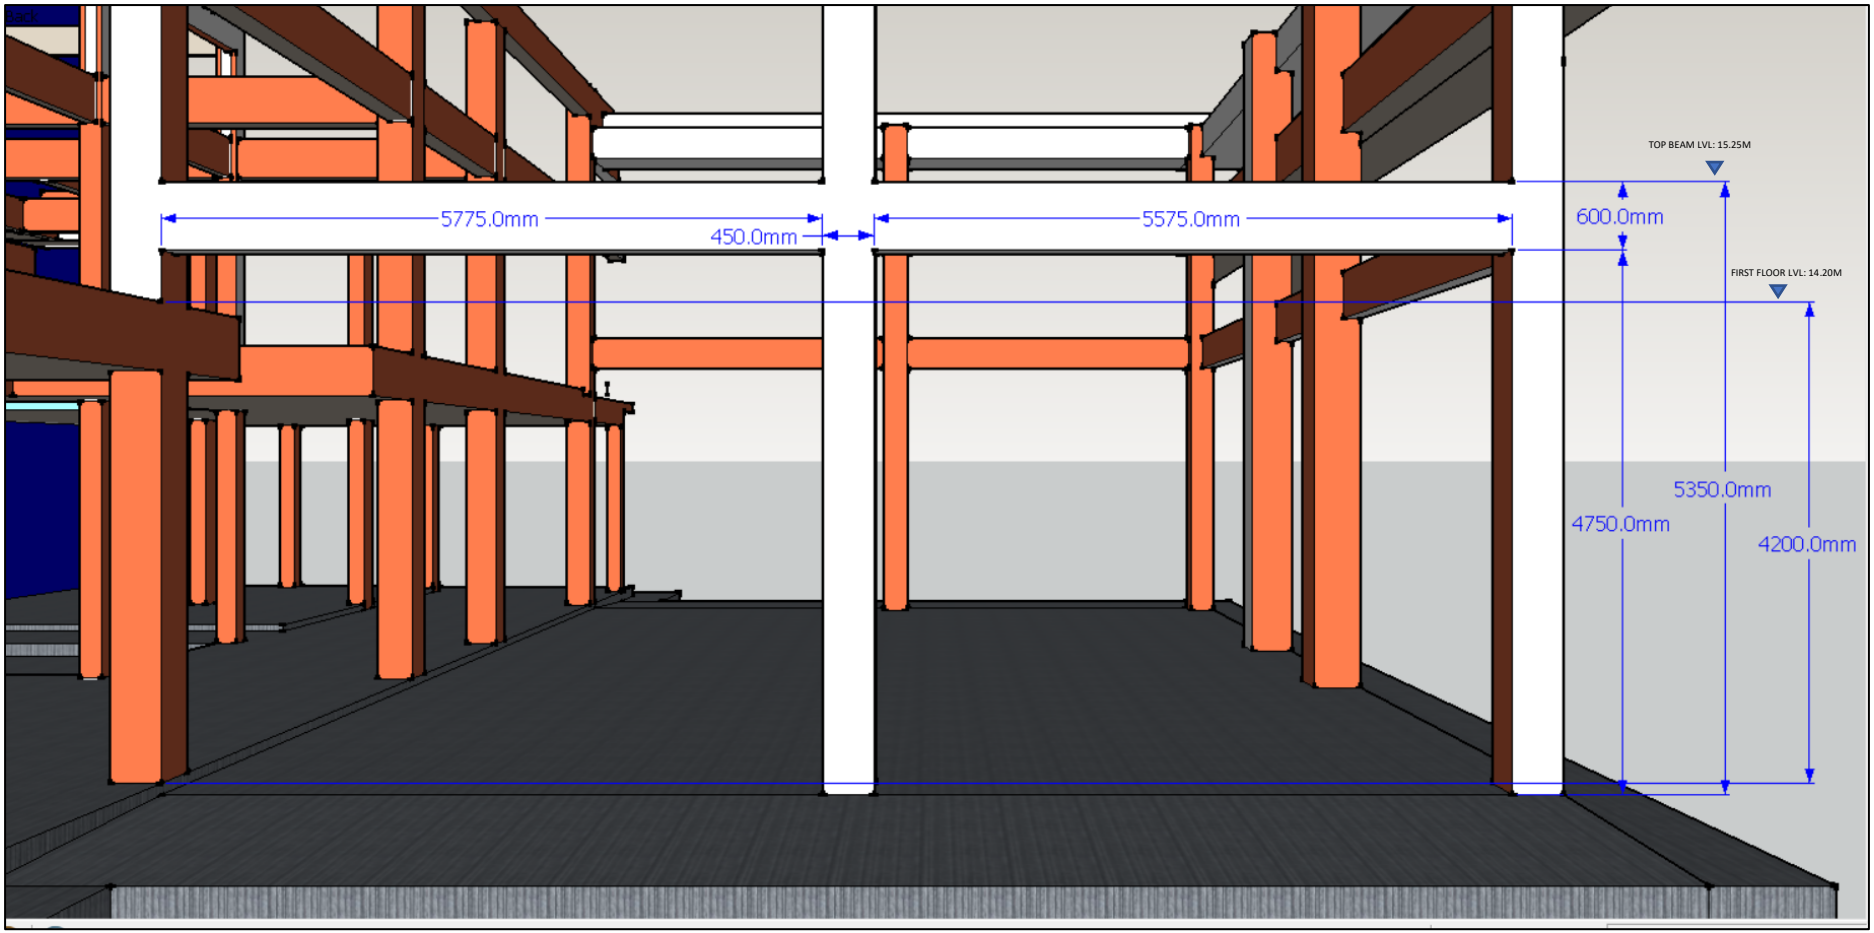

INFORMATION REQUIRED:

DESIGN FOR HOOD AT RUANG JENTERA OPENING:

- PLEASE SPECIFY MATERIAL USE
- PLEASE SPECIFY TOP LEVEL OF THE HOOD FROM GROUND FLOOR LEVEL; ROLLER SHUTTER SIZE 4550 (HEIGHT) X 5000 (LENGTH)