REMT

REQUEST FOR INFORMATION

PROJECT	: CADANGAN PEMBINAAN BALAI BOMBA DAN PENYELAMAT BEAUFORT SABAH		
ISSUED TO	: Noor Izwan Architect	ISSUED DATE	: 27/9/2021
ATTENTION	: AR. Noor Izwan Rahim	RF Info No.	: RF Info/BOMBA/
DESIGNATION	: Principle		
C.C	:		

This RFI will Constitute :		Variation Oder		Time Extension		N/A	PIC Siganture _____

INFORMATION REQUIRED :

- 1 D1 door are not fit to layout size
- (1st floor - Near Gridline G/4)
- To request new door size/type

Date Required : ASAP

ISSUED BY
Name : Faizal Designation :

REMT UTAMA SDN BHD 409864-W

SYAHRIL MOHD ARIFFIN
INSPECTOR OF WORK
COWAM PPM 315
BEM W12782


Acknowledgement of Receipt :
Name : Date : 27.09.2021

ATTACHMENT/RESPONSE :

C.C :

Signature : _____
Name : _____
Position : _____
Date : _____

Company Stamp

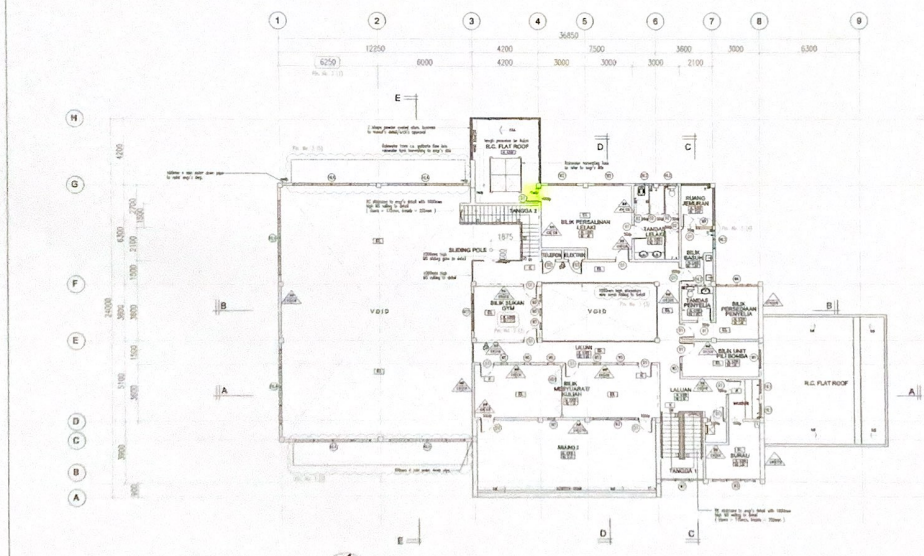

PELAN LANTAI ARAS SATU
SKALA 1:100

LUKISAN PEMBINAAN