REMT

RFIT

REQUEST FOR INSPECTION AND TESTING

PROJECT :	CADANGAN PEMBINAAN BALAI BOMBA DAN PENYELAMAT BEAUFORT SABAH	PROJECT NO :	BOMBA-BEAUFORT
TO :	Aktif FA Consult	REF NO :	RFIT/BOMBA/ARC/2021/ 20
ATTN. :	COW-SYARIL BIN MOHD ARIFIN		

The following works / tests are ready for inspection / will be conducted at 10.00 am (time) on 11/6/2021 (date).

DESCRIPTION OF WORKS

Location : MAIN BUILDING - GROUND FLOOR

Nature of Work : INSPECTION OF MOCK UP

Sketches (if required) :

(Note : Where required, include details of materials, labour and plant / equipment to be used).

Submitted by		Received by COW / RE	
Signature :		Signature :	SYAHRIL MOHD ARIFFIN INSPECTOR OF WORK COWAM PPM 315 BEM W12782
Name :	SHASTRI P.	Name :	
Time/Date :	9/6/21	Time/Date :	

c.c. 1 3

2 4

INSPECTION/TEST RESPONSE

☐ Inspection / Test acceptable / passed. Work are allowed to proceed.

☐ Remedial works listed on the right to be completed but no further inspection required.

☑ Remedial works listed on the right to be completed and re- inspection required on _____ (date) at _____ (time)

Signature : SYAHRIL MOHD ARIFFIN INSPECTOR OF WORK (COW/RE) COWAM PPM 315 BEM W12782

Date : 10.06.2021

Remarks /Remedial Works:

- already discuss with your supervision mock-up brick works only as drawing clouded
- Inspection need to do again when brick works done

RE-INSPECTION/RE-TEST RESPONSE :


☐ Re-inspection /Re- test acceptable / passed. Work are allowed to proceed.

☐ Further Remedial works listed on the right to be completed but no further inspection required.

Signature : (COW/RE)

Date :

Remarks /Remedial Works:

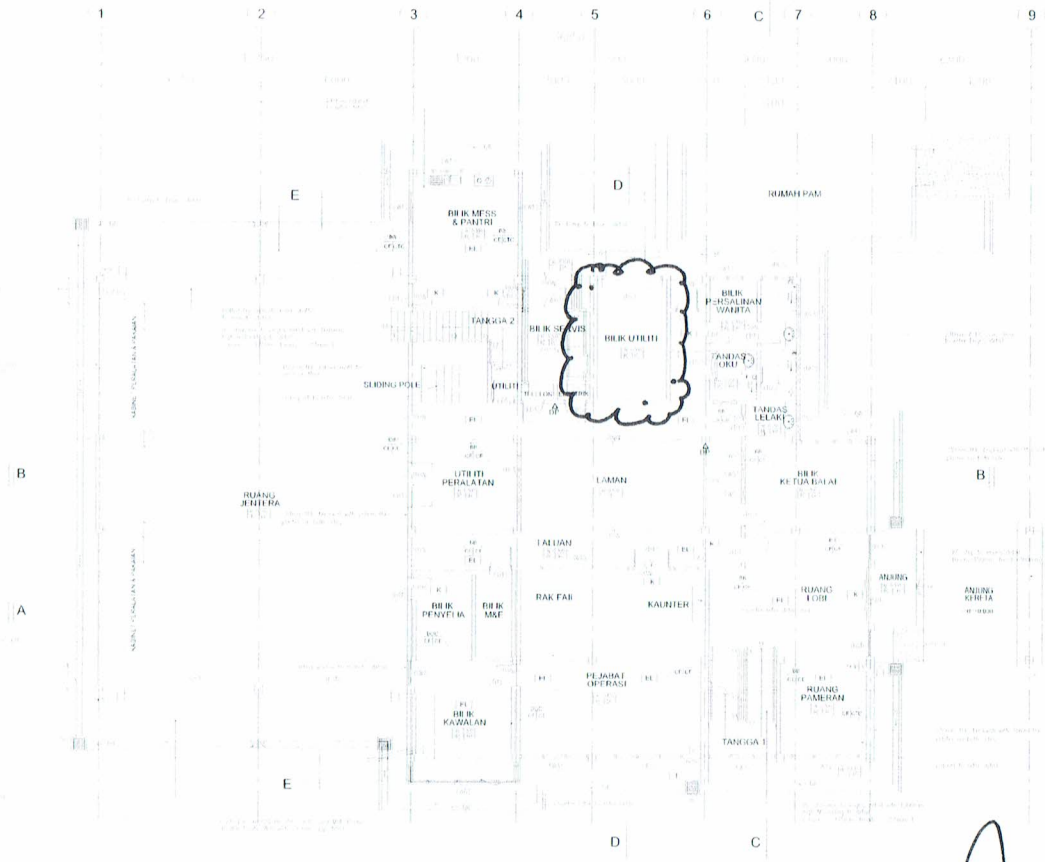

PELAN LANTAI ARAS BAWAH
SKALA 1:100

SYAHRIL MOHD ARIFFIN
INSPECTOR OF WORK
COWAM PPM 315
BEM W12782

LUKISAN PEMBINAAN

NOTA

PERHATIAN

PETUNJUK
LANTAI

DINDING

BUMBUNG

GENERAL NOTES

Pelanggan

KEMENTERIAN PERUMAHAN DAN KERAJAAN TEMPATAN

Pemilik Bangunan / Pelanggan

JABATAN BOMBA DAN PENYELAMAT MALAYSIA

Agensi Pelaksana

KEMENTERIAN PERUMAHAN DAN KERAJAAN TEMPATAN
KPKT

Tajuk Projek

CADANGAN PEMBINAAN PROJEK
BALAI BOMBA DAN PENYELAMAT BEAUFORT, SABAH

UNTUK KEGUNAAN BOMBA DAN PENYELAMAT MALAYSIA

Arkitek

Ar. Noor Izwan Rahim
ARKITEK
No. Pendaftaran LAM : AN 15/

Juruukur Awam & Struktur

Juruukur Mekanikal & Elektrikal

Juru Ukur Bahan

Tajuk Lukisan

BLOK UTAMA
PELAN LANTAI ARAS BAWAH