REMT

RFIT

REQUEST FOR INSPECTION AND TESTING

PROJECT :	CADANGAN PEMBINAAN BALAI BOMBA DAN PENYELAMAT BEAUFORT SABAH	PROJECT NO :	BOMBA-BEAUFORT
TO :	Noor Izwan Arkitek -NIA	REF NO :	RFIT/BOMBA/ARC/2021/ 22
ATTN. :	COW-Syaril Bin Mohd Arifin		

2

The following works / tests are ready for inspection / will be conducted at 02.00 Pm (time) on 21/6/2021 (date).

DESCRIPTION OF WORKS

Location : Grid line for Pejabat operasi, kaunter, Brick m & E, Brick Kawalan brick persalinan, utiliti Peralatan

Nature of Work : Brick work

Sketches (if required) : Refer to attachment

(Note : Where required, include details of materials, labour and plant / equipment to be used).

Submitted by		Received by COW / RE	
Signature :		Signature :	SYAHRIL MOHD ARIFFIN INSPECTOR OF WORK COWAM PPM 315 BEM W12782
Name :	Bomba Beaufort	Name :	
Time/Date :	20/6/2021	Time/Date :	21.06.2021

c.c. 1 3

2 4

INSPECTION/TEST RESPONSE

☑ Inspection / Test acceptable / passed. Work are allowed to proceed.

☐ Remedial works listed on the right to be completed but no further inspection required.

☐ Remedial works listed on the right to be completed and re- inspection required on _____(date) at _____ (time)

Signature : SYAHRIL MOHD ARIFFIN INSPECTOR OF WORK (COW/RE) COWAM PPM 315 BEM W12782

Date : 21.06.2021

Remarks /Remedial Works:


RE-INSPECTION/RE-TEST RESPONSE :

☐ Re-inspection /Re- test acceptable / passed. Work are allowed to proceed.

☐ Further Remedial works listed on the right to be completed but no further inspection required.

Signature : _____ (COW/RE)

Remarks /Remedial Works:

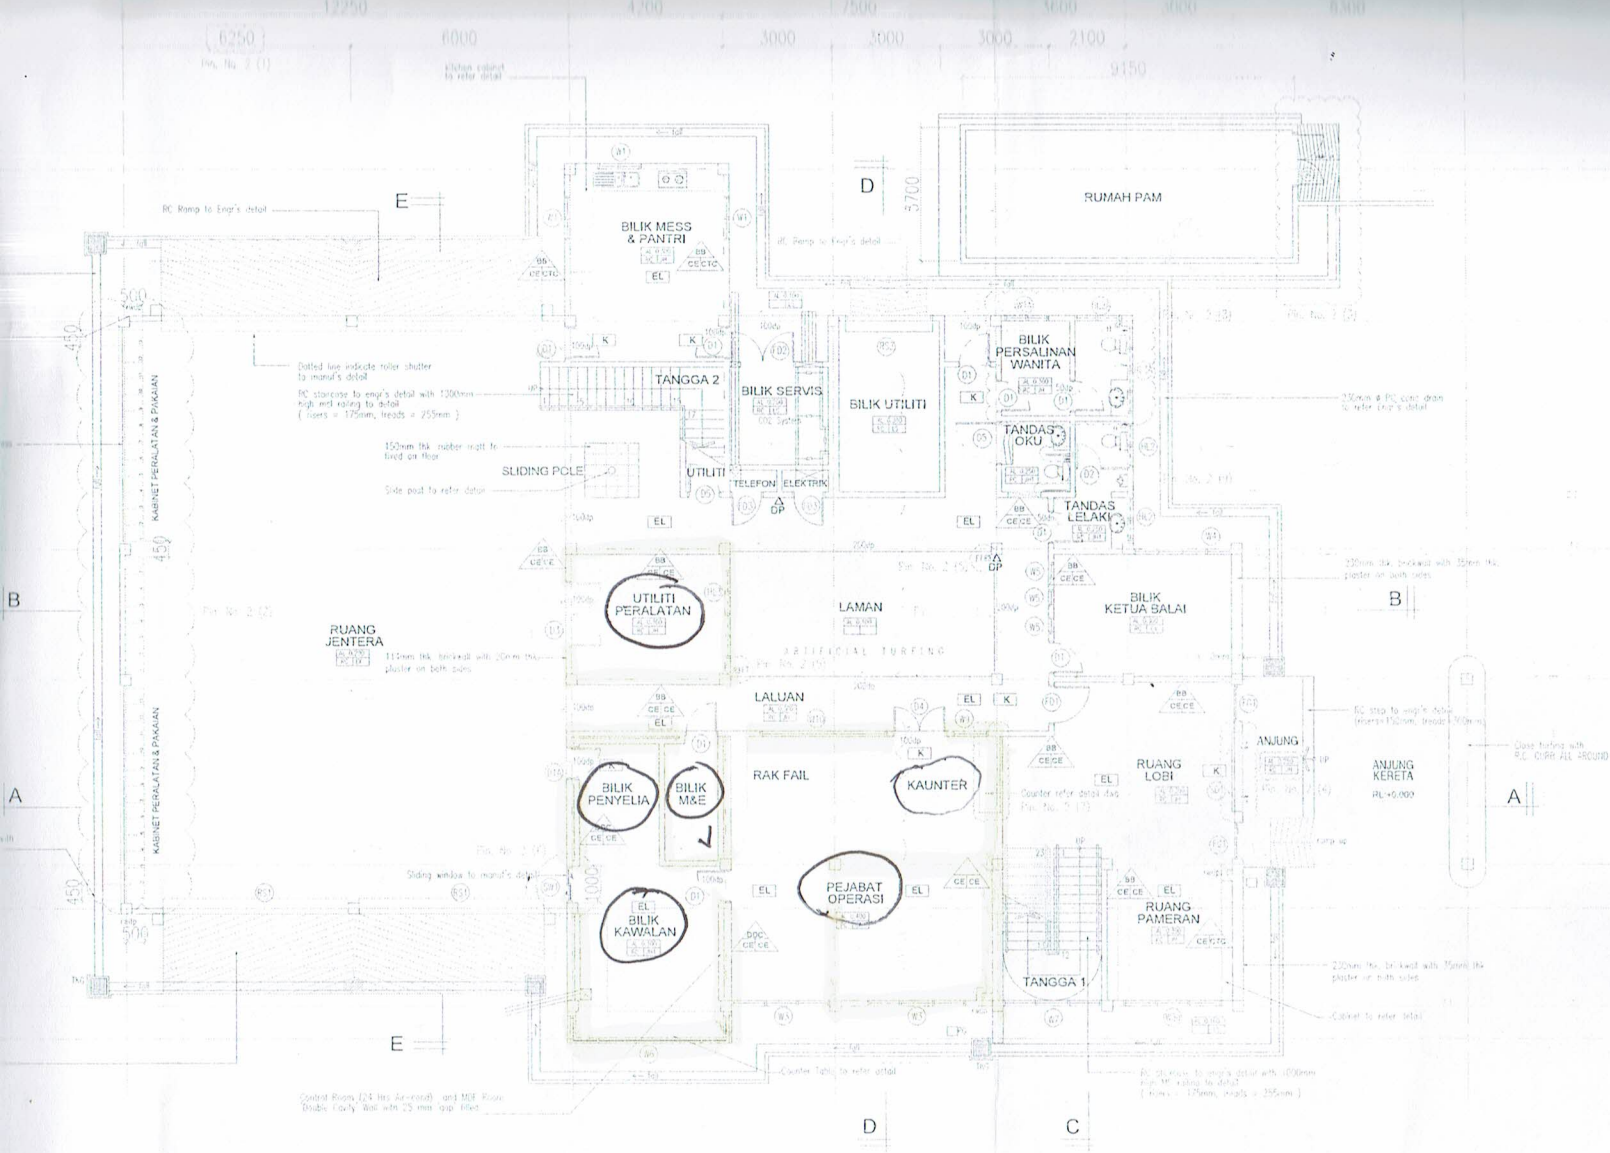

U

KIBLAT

PELAN LANTAI ARAS BAWAH

SKALA 1:100

SYAHRIL MOHD ARIFFIN
INSPECTOR OF WORK
COMM PPM 315
REM W12782

LUKISAN PEMBINAAN

noor izwan architect
K-2-7, Block K, Lorong Metro 4
Metro Town, Jalan Lintas
88300 Kota Kinabalu, Sabah
T: 088 366 720 . F: 088 366 501
E: noorizwanarchitect@gmail.com

INSPECTION CHECKLIST

Project No.	NIA1902
Inspection Stage	CONS. / CPC / CMGD
Inspection Date	21/6/2021

INSPECTION NO.__

Project	Cadangan Pembinaan Projek Balai Bomba Beaufort, Sabah
Block / Room	
Inspection by (Designation)	Syahril Bin Mohd Ariffin (IOW)

ACCEPTANCE STATUS : A=ACCEPTED NA=NOT APPLICABLE MI=MINOR DEFECT MA=MAJOR DEFECT

	ARCHITECTURE SCOPE	A	NA	DEFECTS		REMARKS
				MI	MA	
A	**EXTERNAL WORKS**					
1	Fencing / Gate Details					
2	Apron					
3	Driveway / Drop Off					
4	*Others :*					
B	**LANDSCAPE WORKS**					
1	Softscapes					
2	Hardscapes					
3	*Others :*					
C	**BRICK WORKS**					
1	Gridlines & References	✓				
2	Setting out & Dimension	✓				
3	Brick type, size & quality	✓				
4	Wall vertically	✓				
5	Horizontal level	✓				
6	Wall thickness	✓				
7	Damp proof	✓				
8	Mortar mixes	✓				
9	Stiffeners & Lintel					
10	Openings	✓				
11	*Others :*					

SYAHRIL MOHD ARIFFIN
INSPECTOR OF WORK