REMT

RFIT

REQUEST FOR INSPECTION AND TESTING

PROJECT :	CADANGAN PEMBINAAN BALAI BOMBA DAN PENYELAMAT BEAUFORT SABAH	PROJECT NO :	BOMBA-BEAUFORT
TO :	Noor Izwan Arkitek -NIA	REF NO :	RFIT/BOMBA/ARC/2021/MB-30
ATTN. :	COW-Syaril Bin Mohd Arifin		

The following works / tests are ready for inspection / will be conducted at 9.00 am (time) on 4/9/21 (date).

DESCRIPTION OF WORKS

Location : Main Building - Ground Floor - Ruang Jantera

Nature of Work : Inspection of Brick layout To Proceed Brick laying

Sketches (if required) :

(Note : Where required, include details of materials, labour and plant / equipment to be used).

Submitted by		Received by COW / RE	
Signature :		Signature :	SYAHRIL MOHD ARIFFIN INSPECTOR OF WORK COWAM PPM 315 BEM W12782
Name :	Bonaventure Jadi	Name :	
Time/Date :	3/9/21	Time/Date :	

c.c. 1 3

2 4

INSPECTION/TEST RESPONSE

☑	Inspection / Test acceptable / passed. Work are allowed to proceed.	Remarks /Remedial Works:
☐	Remedial works listed on the right to be completed but no further inspection required.	
☐	Remedial works listed on the right to be completed and re- inspection required on _____(date) at _____ (time)	

Signature : SYAHRIL MOHD ARIFFIN INSPECTOR OF WORK COWAM PPM 315 BEM W12782 (COW/RE)

Date :


RE-INSPECTION/RE-TEST RESPONSE :

☐	Re-inspection /Re- test acceptable / passed. Work are allowed to proceed.	Remarks /Remedial Works:
☐	Further Remedial works listed on the right to be completed but no further inspection required.	

Signature : (COW/RE)

Date :

Ref no : RMT/Bomba/ARC/2021/MB-30

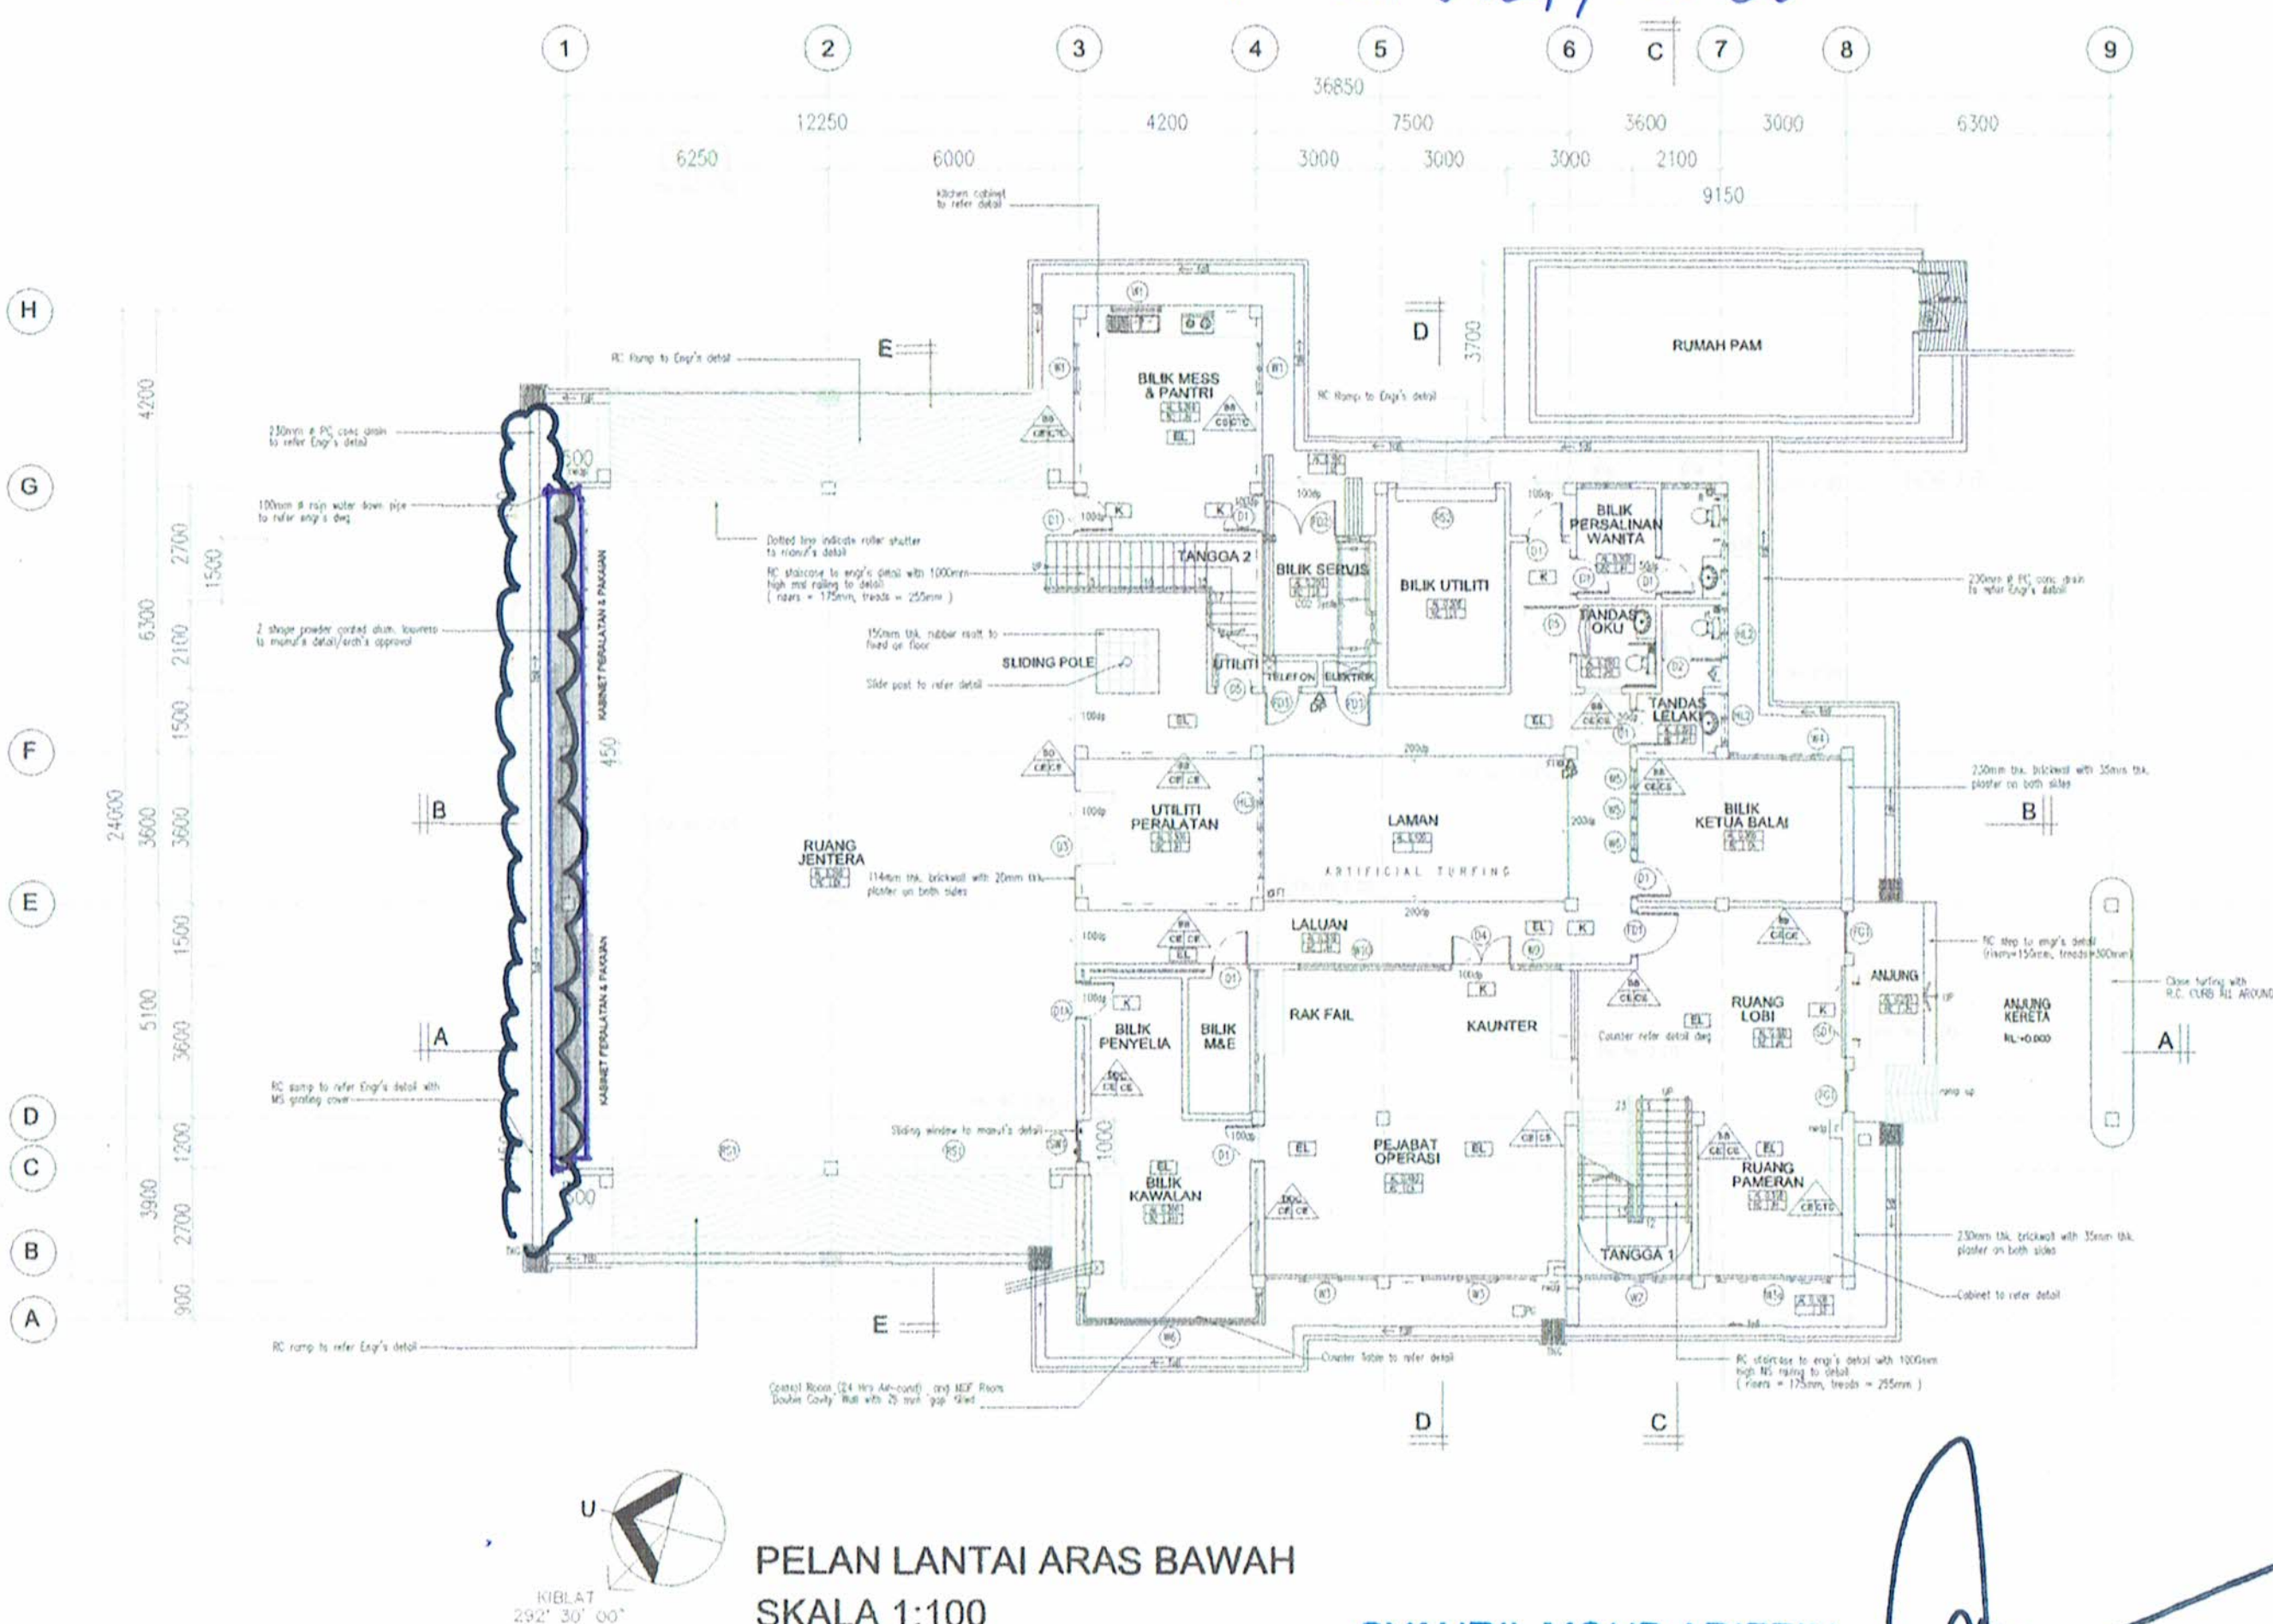

PELAN LANTAI ARAS BAWAH
SKALA 1:100

SYAHRIL MOHD ARIFFIN
INSPECTOR OF WORK
COWAM PPM 315
BEM W12782
[redacted]

NOTA :

PERHATIAN:-

PETUNJUK

LANTAI

DINDING

PERHATIAN:-

BUMBUNG

GENERAL NOTES:

Pelanggan

KEMENTERIAN PERUMAHAN DAN KERAJAAN TEMPATAN

Pemilik Bangunan / Pengguna

JABATAN BOMBA DAN PENYELAMAT MALAYSIA

Agensi Pelaksana

KEMENTERIAN PERUMAHAN DAN KERAJAAN TEMPATAN
BAHAGIAN PEMBANGUNAN DAN PELAKSANAAN PROJEK
CAWANGAN PENGURUSAN PROJEK, ARAS 5-0, NO 51,
PERSIARAN PERDANA, PRESINT 4, 62100 PUTRAJAYA
KPKT

Tajuk Projek

CADANGAN PEMBINAAN PROJEK
BALAI BOMBA DAN PENYELAMAT BEAUFORT, SABAH.

UNTUK TETUAN JABATAN BOMBA DAN PENYELAMAT MALAYSIA

Arkitek

noor izwan architect

Ar. Noor Izwan Rahim
ARKITEK
No. Pendaftaran LAM : A/N 157

Jurutera Awam & Struktur

Jurutera Mekanikal & Elektrikal

Juru Ukur Bahan

Tajuk Lukisan

BLOK UTAMA
PELAN LANTAI ARAS BAWAH

LUKISAN PEMBINAAN

noor izwan architect
K-2-7, Block K, Lorong Metro 4
Metro Town, Jalan Lintas
88300 Kota Kinabalu, Sabah
T: 088 366 720 F: 088 366 501
E: noorizwanarchitect@gmail.com

INSPECTION CHECKLIST

Project No.	NIA1902
Inspection Stage	CONS. / CPC / CMGD
Inspection Date	

INSPECTION NO.__

Project	Cadangan Pembinaan Projek Balai Bomba Beaufort, Sabah
Block / Room	Main Building – (ruang jentera)
Inspection by (Designation)	Syahril Bin Mohd Ariffin (IOW)

ACCEPTANCE STATUS : A=ACCEPTED NA=NOT APPLICABLE MI=MINOR DEFECT MA=MAJOR DEFECT

	ARCHITECTURE SCOPE	A	NA	DEFECTS		REMARKS
				MI	MA	
A	**EXTERNAL WORKS**					
1	Fencing / Gate Details					
2	Apron					
3	Driveway / Drop Off					
4	*Others :*					
B	**LANDSCAPE WORKS**					
1	Softscapes					
2	Hardscapes					
3	*Others :*					
C	**BRICK WORKS**					
1	Gridlines & References	✓				
2	Setting out & Dimension	✓				
3	Brick type, size & quality	✓				
4	Wall vertically					
5	Horizontal level					
6	Wall thickness					
7	Damp proof					
8	Mortar mixes					
9	Stiffeners & Lintel					
10	Openings					
11	*Others :*					

SYAHRIL MOHD ARIFFIN
INSPECTOR OF WORK
COWAM PPM 315
BEM W12782