REMT

RFIT

REQUEST FOR INSPECTION AND TESTING

PROJECT :	CADANGAN PEMBINAAN BALAI BOMBA DAN PENYELAMAT BEAUFORT SABAH	PROJECT NO :	BOMBA-BEAUFORT
TO :	Noor Izwan Architect	REF NO :	RFIT/BOMBA/2020/ARC/ 03
ATTN. :	Mr. Syahril Mohd Ariffin		

The following works / tests are ready for inspection / will be conducted at 2.00pm (time) on 10.9.2020 (date).

DESCRIPTION OF WORKS

Location : Rumah Sampah

Nature of Work : inspection for Rumah Sampah (location)
Confirmation of location.

Sketches (if required) :

(Note : Where required, include details of materials, labour and plant / equipment to be used).

Submitted by		Received by COW / RE	
Signature :		Signature :	SYAHRIL MOHD ARIFFIN INSPECTOR OF WORK CAWANGAN PPM 315 BEM W12782
Name :	RONNY BIN LESA SITE AGENT REMT UTAMA SDN. BHD.	Name :	
Time/Date :	9.9.2020	Time/Date :	10/09/2020

c.c. 1 3

2 4

INSPECTION/TEST RESPONSE

☑ Inspection / Test acceptable / passed. Work are allowed to proceed.

☐ Remedial works listed on the right to be completed but no further inspection required.

☐ Remedial works listed on the right to be completed and re- inspection required on _____ (date) at _____ (time)

Signature : SYAHRIL MOHD ARIFFIN INSPECTOR OF WORK CAWANGAN PPM 315 BEM W12782 (COW/RE)

Date :

Remarks /Remedial Works:

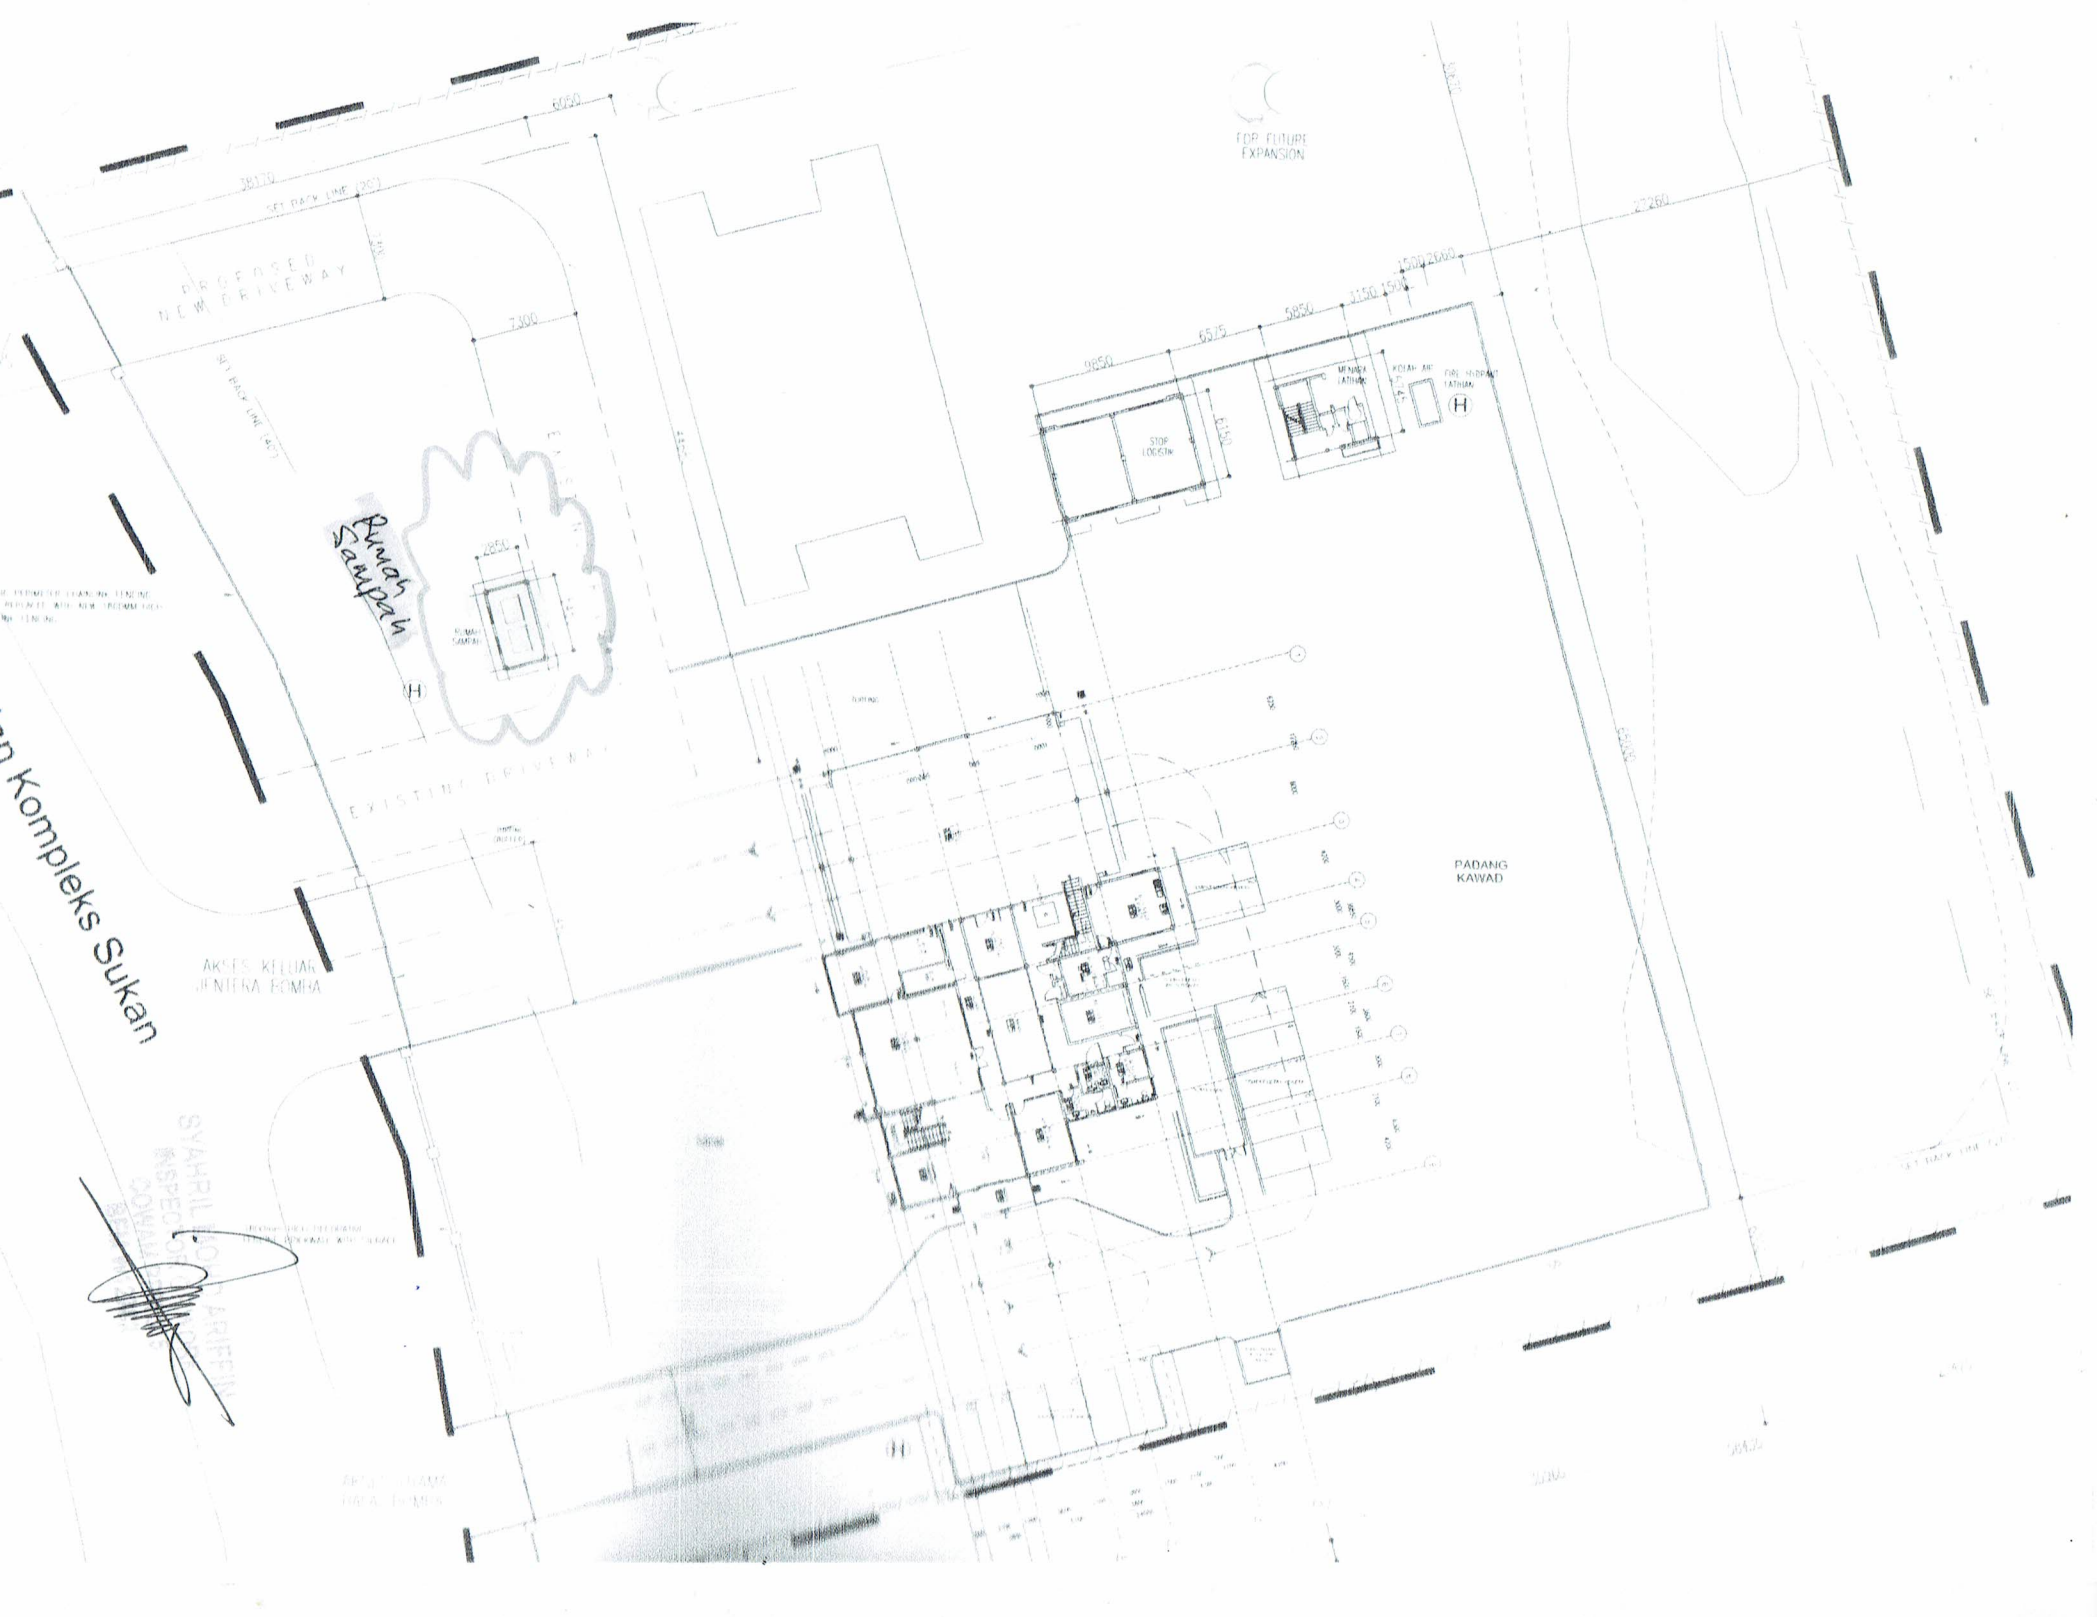
RE-INSPECTION/RE-TEST RESPONSE :

☐ Re-inspection /Re- test acceptable / passed. Work are allowed to proceed.

☐ Further Remedial works listed on the right to be completed but no further inspection required.

Signature : (COW/RE)

Remarks /Remedial Works:


FOR FUTURE EXPANSION
PROPOSED NEW DRIVEWAY
SET BACK LINE (SC)
Rumah Sampah
EXISTING DRIVEWAY
AKSES KELUAR JENTERA BOMBA
PADANG KAWAD
STOR LOGISTIK
MENARA LATIHAN
KOLAM AIR
n Kompleks Sukan