REMT

REQUEST FOR INSPECTION AND TESTING

RFIT

PROJECT :	CADANGAN PEMBINAAN BALAI BOMBA DAN PENYELAMAT BEAUFORT SABAH	PROJECT NO :	BOMBA-BEAUFORT
TO :	Noor Izwan Architect	REF NO :	RFIT/BOMBA/2020/ARC/ 11
ATTN. :	Mr. Syahril Mohd Ariffin		

The following works / tests are ready for inspection / will be conducted at 8.00am (time) on 19.3.2021 (date).

DESCRIPTION OF WORKS

Location : Rumah Sampah

Nature of Work : inspection for brick wall laying.

Sketches (if required) :

(Note : Where required, include details of materials, labour and plant / equipment to be used).

Submitted by		Received by COW / RE	
Signature :		Signature :	SYAHRIL MOHD ARIFFIN INSPECTOR OF WORK CIDB/AM PPM 315 BEM W12782
Name :	RONNY BIN LESA SITE AGENT REMT UTAMA SDN. BHD.	Name :	
Time/Date :		Time/Date :	19.03.2021

c.c. 1 3

2 4

INSPECTION/TEST RESPONSE

☐	Inspection / Test acceptable / passed. Work are allowed to proceed.	Remarks /Remedial Works:
☐	Remedial works listed on the right to be completed but no further inspection required.	
☐	Remedial works listed on the right to be completed and re- inspection required on _____ (date) at _____ (time)	


Signature : (COW/RE)

Date :


RE-INSPECTION/RE-TEST RESPONSE :

☐	Re-inspection /Re- test acceptable / passed. Work are allowed to proceed.	Remarks /Remedial Works:
☐	Further Remedial works listed on the right to be completed but no further inspection required.	


Signature : (COW/RE)

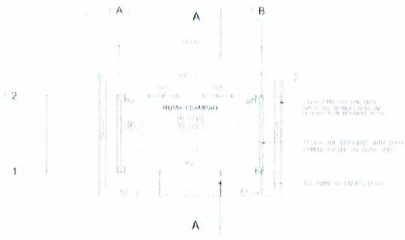


1 PELAN LANTAI (RUMAH SAMPAH)

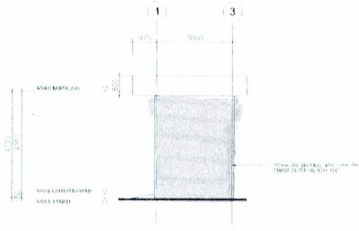


6 PANDANGAN SISI

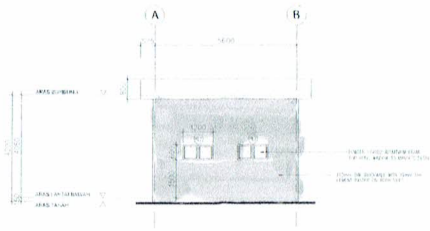


6 PANDANGAN BELAKANG

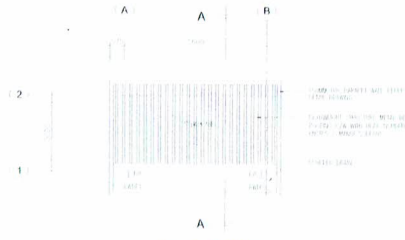

2 PELAN BUMBUNG

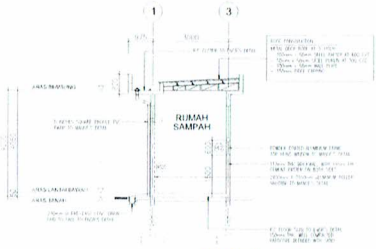

3 KERATAN A - A

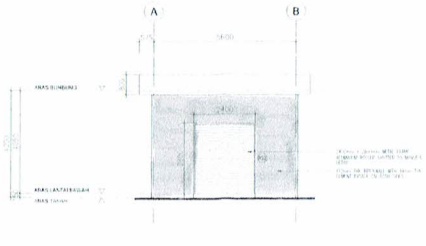

4 PANDANGAN HADAPAN

NOTA

PETUNJUK

LANTAI

DINDING

SILING

BUMBUNG

Pelanggan

KEMENTERIAN PERUMAHAN DAN KEHAJAAN TEMPATAN

Pemilik Bangunan / Penggguna

JABATAN BOMBA DAN PENYELAMAT MALAYSIA

Agensi Pelaksana

KEMENTERIAN PERUMAHAN DAN KEHAJAAN TEMPATAN

KPKT

Tajuk Projek

CADANGAN PEMBINAAN PROJEK
BALAI BOMBA DAN PENYELAMAT BEAUFORT, SABAH.

UNTUK TETUAN JABATAN BOMBA DAN PENYELAMAT MALAYSIA

Arkitek

Juruutera Awam & Struktur


Juruutera Mekanikal & Elektrikal

Juru Ukur Bahan


Tajuk Lukisan

KOLAM AIR LALUAN & RUMAH SAMPAH


PELAN LANTAI
KERATAN
PANDANGAN
BUTIRAN

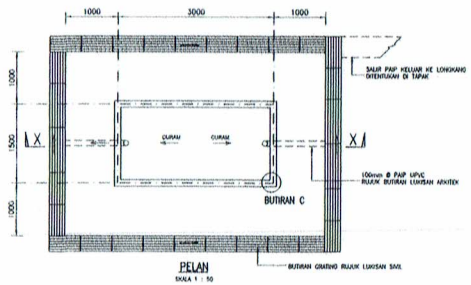


PELAN
SKALA 1 : 50

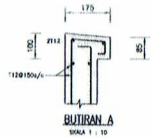


BUTIRAN A
SKALA 1 : 10

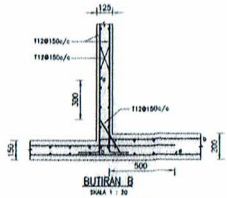

BUTIRAN B
SKALA 1 : 10

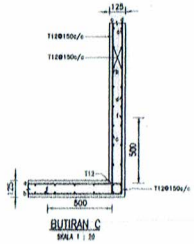

BUTIRAN C
SKALA 1 : 10

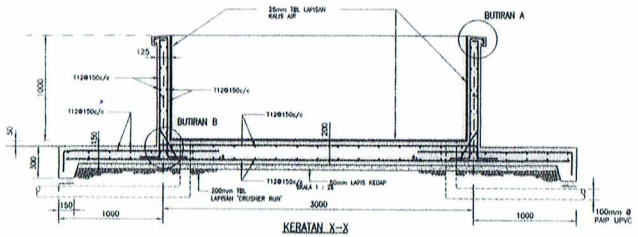

KERATAN X--X

RFI: 11
Rumah Sampah
Brick wall
layers.

IRIL MOHD ARIFFIN
SPECTOR OF WORK
COWAM PPM 315
BEM W12782

LUKISAN PEMBINAAN