
CM

CERAMICS


INNOVATIVE DESIGN



WWW.CMSUPREME.COM.MY

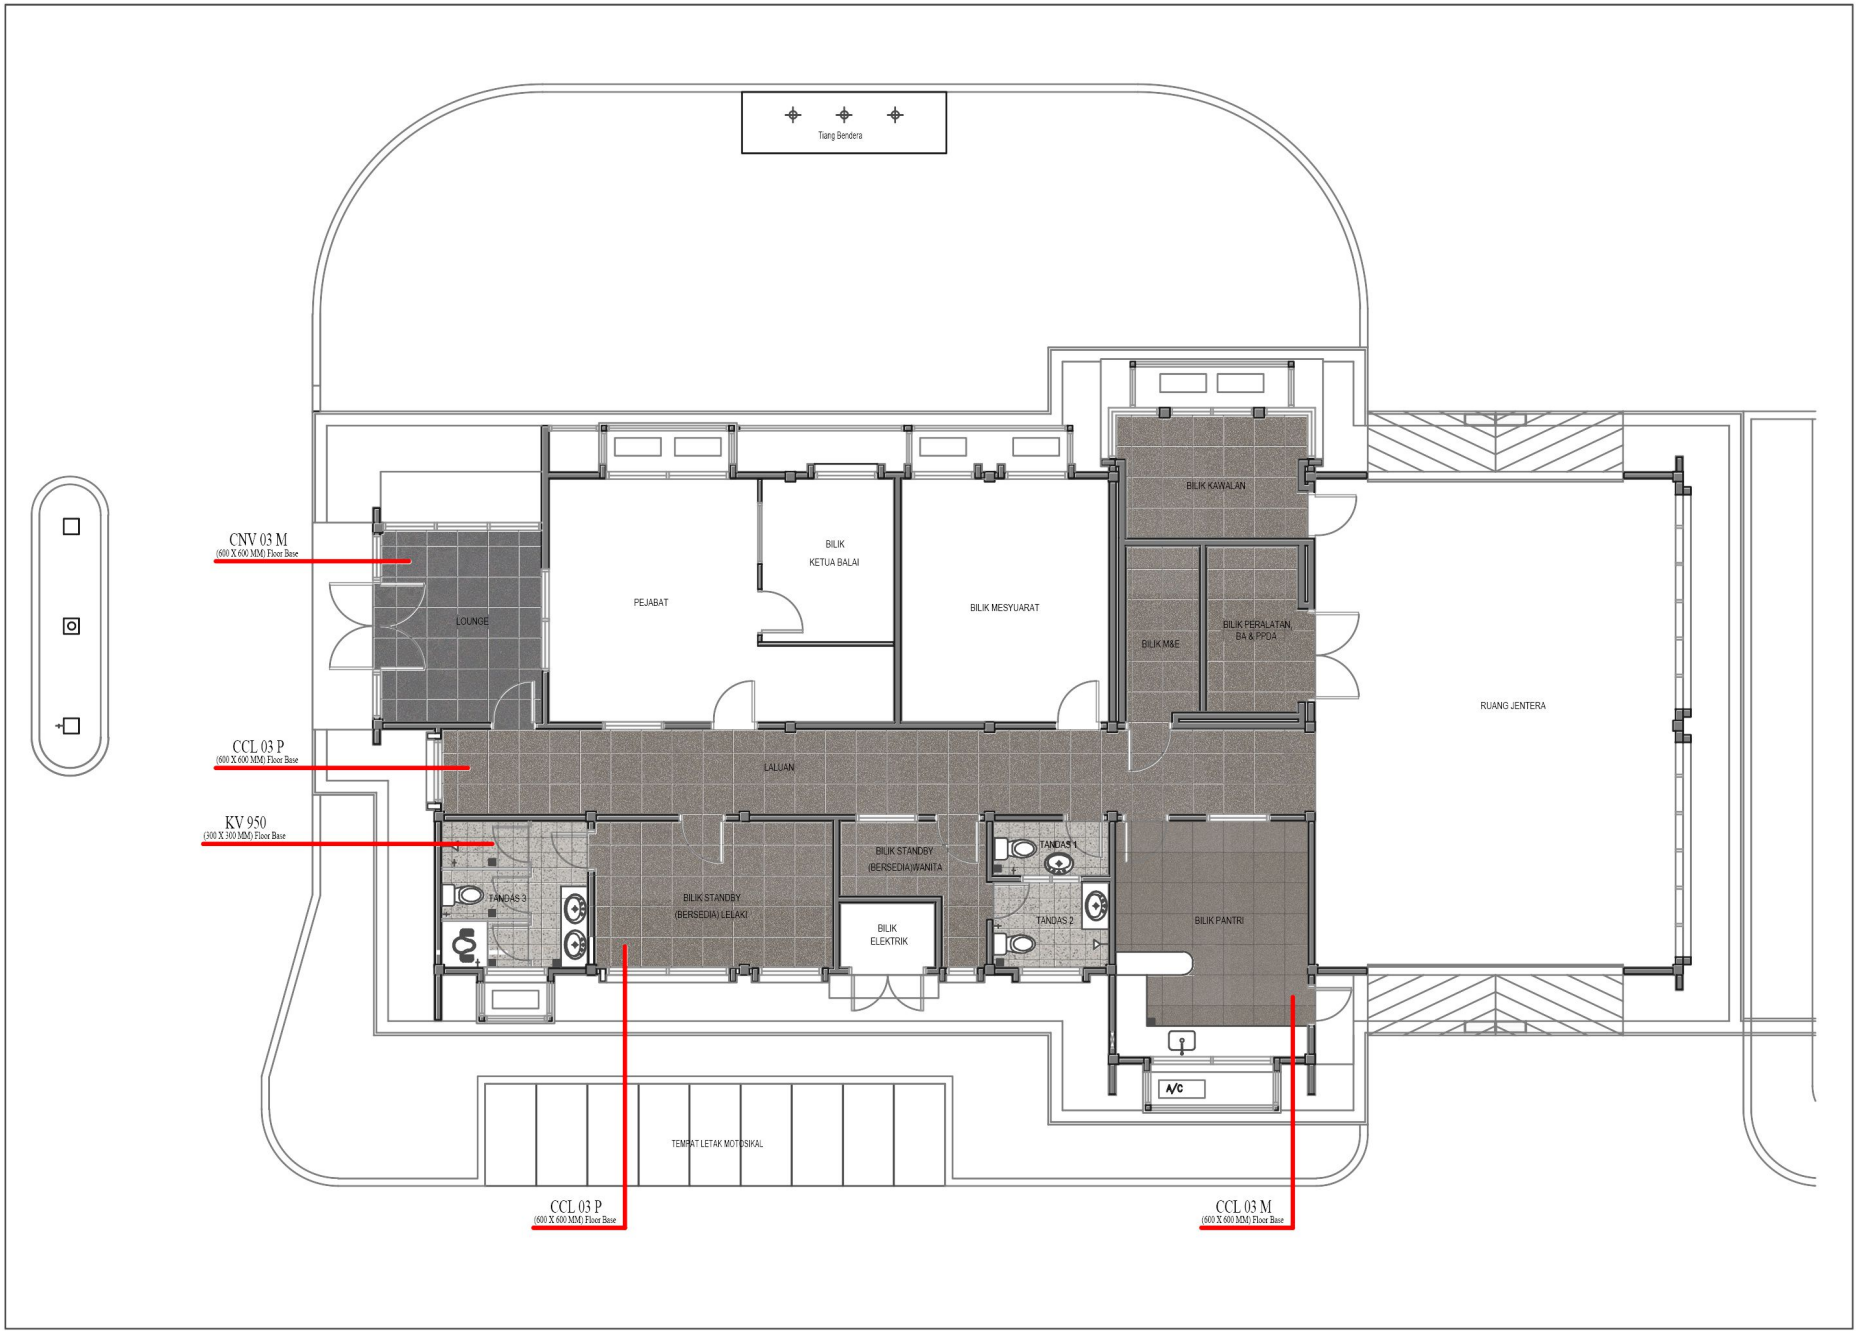

LEGEND

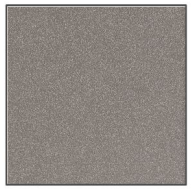

CCL 03 M Homogeneous
(600 X 600 MM) Floor Base



CNV 03 M Porcelain
(600 X 600 MM) Floor Base



CCL 03 P Homogeneous
(600 X 600 MM) Floor Base



KV 950 Homogeneous
(300 X 300 MM) Floor Base

The accuracy of colours shown in this drawing is as close as the printing process will allow

Project :
1 Unit Bomba Station Di Atas LoT 109431, Mukim Dengkil, Daerah Sepang , Selangor

Architect : Abraz Architect
Developer : KPKT

Note :
THE ABOVE DRAWING IS A DUPLICATE FROM THE BLUE PRINT PROVIDED ALL MEASUREMENTS WILL BE SUBJECTED TO FINAL ADJUSTMENTS BY THE PARTIES CONCERNED ALL DIMENSION IS IN METRIC

CM SUPREME CERAMICS (M) SDN. BHD.
NO.18, Jalan KIP 7, Taman Perindustrian KIP, 52200 Kuala Lumpur, Malaysia.
Tel : 03 - 6275 0894, 6276 8588 Fax : 03 - 6272 5179

Title : Bomba Station
Floor Level : N/A


Sheet No 1 / 7


Drawn By : Raj
Scale : 1 : 150

Checked By : Raj
Date : 22/08/2020


Remarks :

OPTION 02
(HOMOGENEOUS)

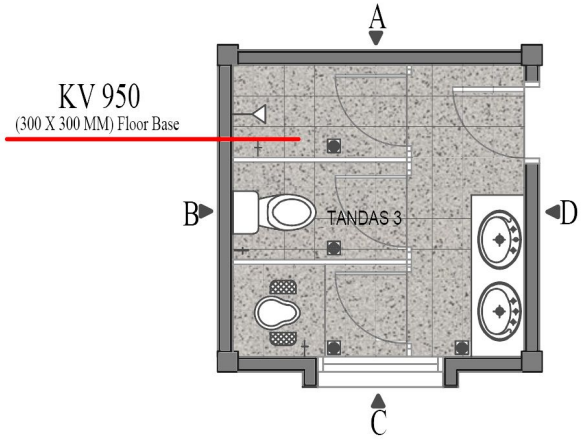

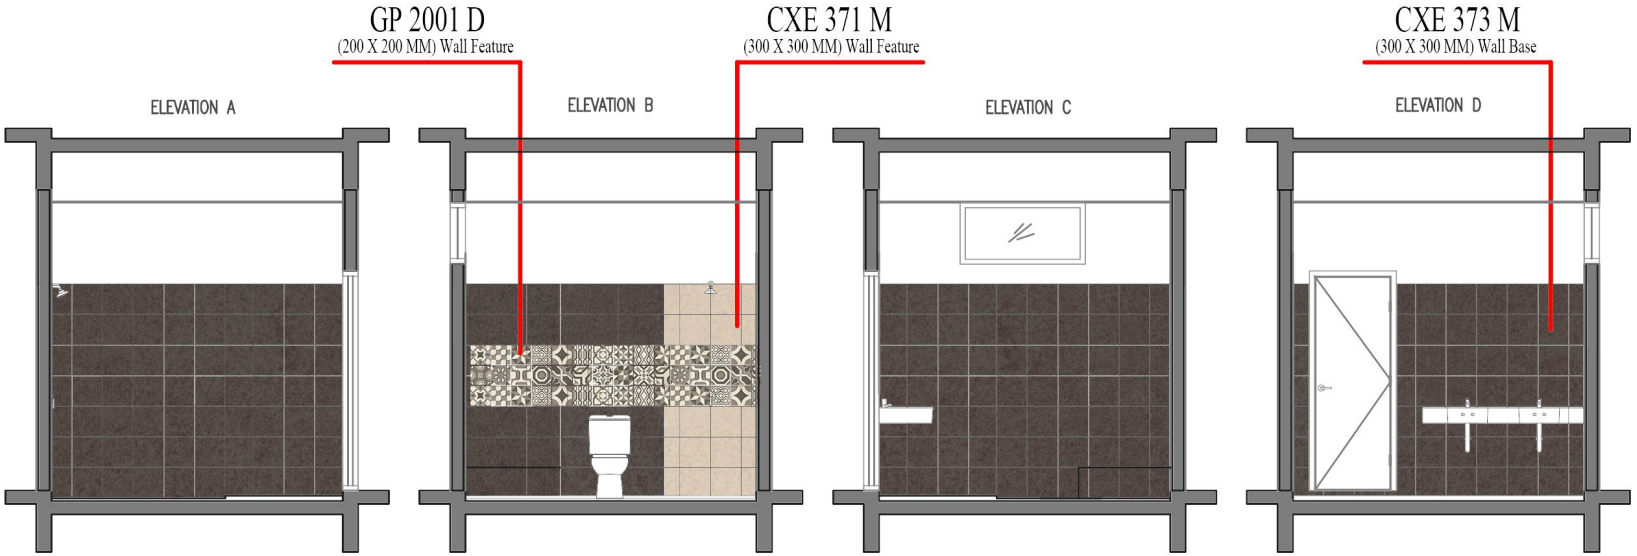

LEGEND

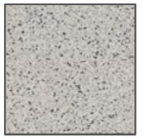

KV 950 Homogeneous

(300 X 300 MM) Floor Base



CXE 371 M Ceramic

(300 X 300 MM) Wall Feature



CXE 373 M Ceramic

(300 X 300 MM) Wall Base



GP 2001 D

(200 X 200 MM) Wall Feature

Project :

1 UNIT BOMBA STATION DI ATAS LOT 109431,MUKIM DENGKIL, DAERAH SEPANG , SELANGOR

Architect : Abraz Architect

Developer : KPKT

Note :

THE ABOVE DRAWING IS A DUPLICATE FROM THE BLUE PRINT PROVIDED ALL MEARSUREMENTS WILL BE SUBJECTED TO FINAL ADJUSTMENTS BY THE PARTIES CONCERNED ALL DIMENSION IS IN METRIC

CM SUPREME CERAMICS (M) SDN. BHD.

NO.18, Jalan KIP 7, Taman Perindustrian KIP, 52200 Kuala Lumpur, Malaysia.
Tel : 03 - 6275 0894, 6276 8588 Fax : 03 - 6272 5179

Title : Tandas 3

Floor Level : N/A

Sheet No 2 / 7

Drawn By : Raj

Scale : 1 : 75


Checked By : Raj

Date : 22/08/2020

Remarks :

OPTION 02
(HOMOGENEOUS)


The accuracy of colours shown in this drawing is as close as the printing process will allow

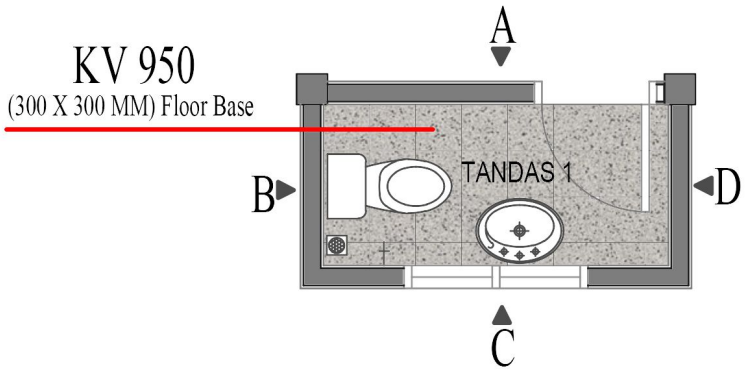

GP 2001 D
(200 X 200 MM) Wall Feature

CXE 371 M
(300 X 300 MM) Wall Feature

CXE 373 M
(300 X 300 MM) Wall Base

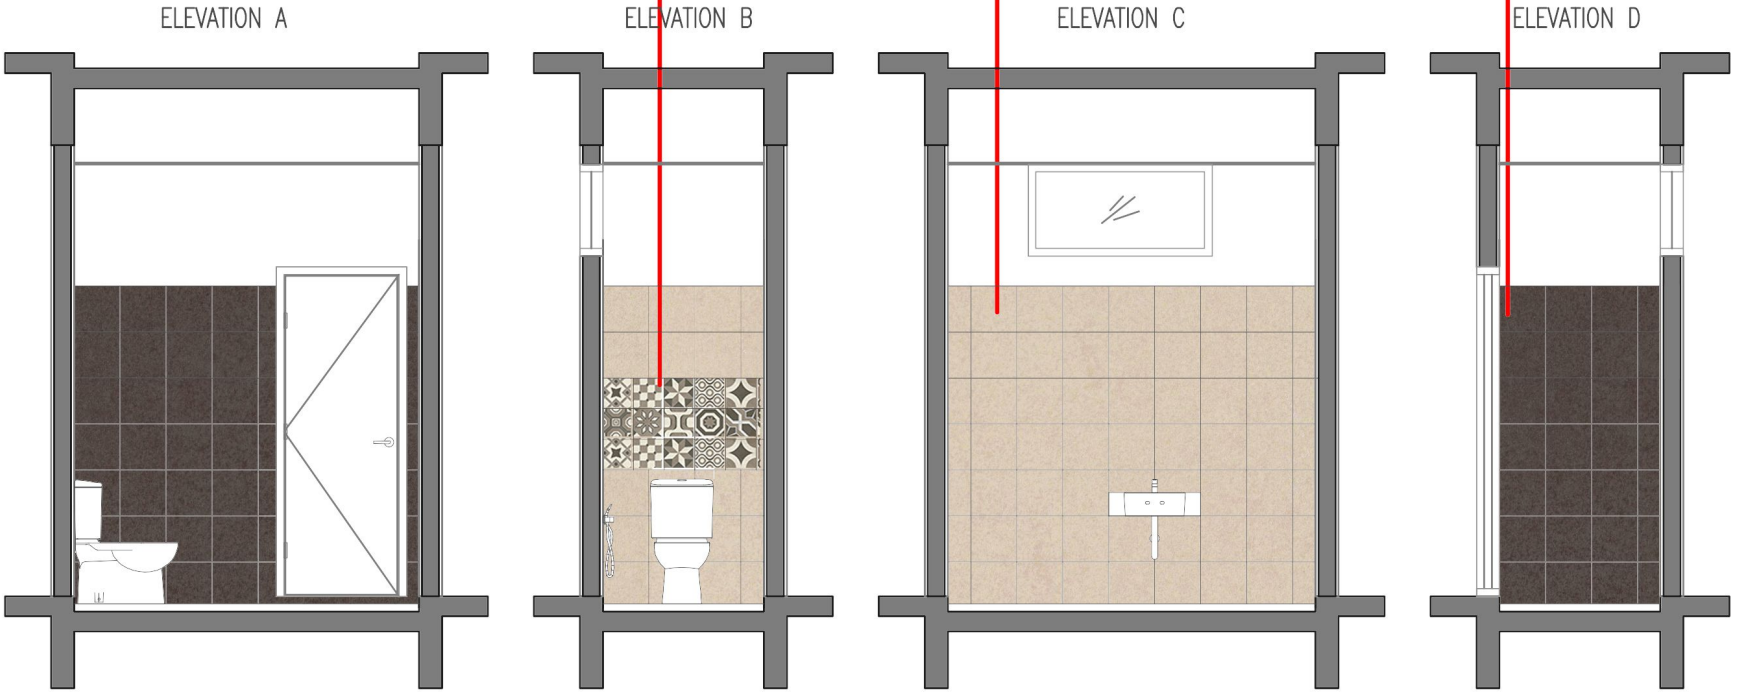

LEGEND



KV 950 Homogeneous
(300 X 300 MM) Floor Base



CXE 371 M Ceramic
(300 X 300 MM) Wall Feature



CXE 373 M Ceramic
(300 X 300 MM) Wall Base



GP 2001 D
(200 X 200 MM) Wall Feature

The accuracy of colours shown in this drawing is as close as the printing process will allow

Project :
1 UNIT BOMBA STATION DI ATAS LOT 109431,MUKIM DENGKIL, DAERAH SEPANG , SELANGOR

Architect : Abraz Architect
Developer : KPKT

Note :
THE ABOVE DRAWING IS A DUPLICATE FROM THE BLUE PRINT PROVIDED ALL MEARSUREMENTS WILL BE SUBJECTED TO FINAL ADJUSTMENTS BY THE PARTIES CONCERNED ALL DIMENSION IS IN METRIC

CM SUPREME CERAMICS (M) SDN. BHD.
NO.18, Jalan KIP 7, Taman Perindustrian KIP, 52200 Kuala Lumpur, Malaysia.
Tel : 03 - 6275 0894, 6276 8588 Fax : 03 - 6272 5179

Title : Tandas 1
Floor Level : N/A


Sheet No 3 / 7

Drawn By : Raj
Scale : 1 : 50

Checked By : Raj
Date : 22/08/2020

Remarks :


OPTION 02
(HOMOGENEOUS)

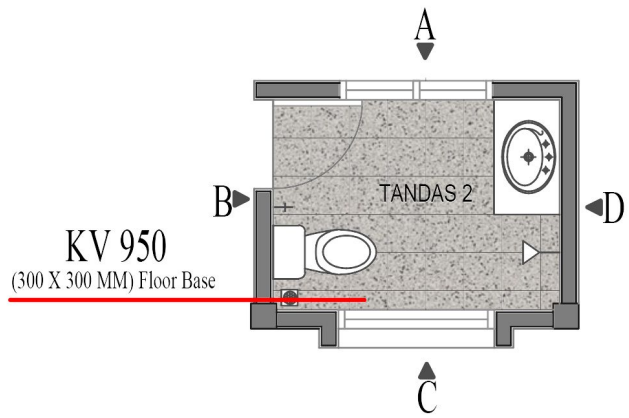

CXE 371 M
(300 X 300 MM) Wall Base

GP 2001 D
(200 X 200 MM) Wall Feature

CXE 373 M
(300 X 300 MM) Wall Feature

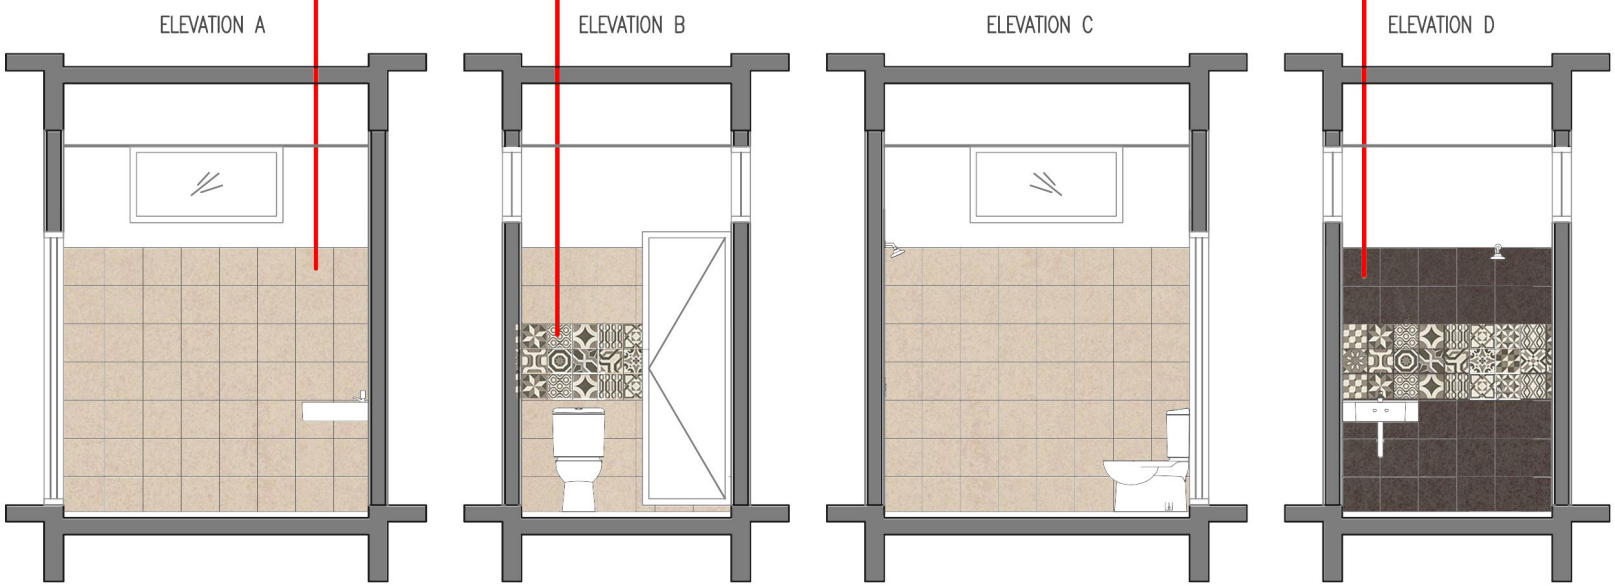

LEGEND



KV 950 Homogeneous
(300 X 300 MM) Floor Base



CXE 371 M Ceramic
(300 X 300 MM) Wall Base



CXE 373 M Ceramic
(300 X 300 MM) Wall Feature



GP 2001 D
(200 X 200 MM) Wall Feature

The accuracy of colours shown in this drawing is as close as the printing process will allow

Project :
1 UNIT BOMBA STATION DI ATAS LOT 109431,MUKIM DENGKIL, DAERAH SEPANG , SELANGOR

Architect : Abraz Architect
Developer : KPKT


Note :
THE ABOVE DRAWING IS A DUPLICATE FROM THE BLUE PRINT PROVIDED ALL MEARSUREMENTS WILL BE SUBJECTED TO FINAL ADJUSTMENTS BY THE PARTIES CONCERNED ALL DIMENSION IS IN METRIC


CM SUPREME CERAMICS (M) SDN. BHD.
NO.18, Jalan KIP 7, Taman Perindustrian KIP, 52200 Kuala Lumpur, Malaysia.
Tel : 03 - 6275 0894, 6276 8588 Fax : 03 - 6272 5179

Title : Tandas 2	Sheet No 4/7	Drawn By : Raj	Checked By : Raj
Floor Level : N/A		Scale : 1 : 60	Date : 22/08/2020

Remarks :

OPTION 02
(HOMOGENEOUS)

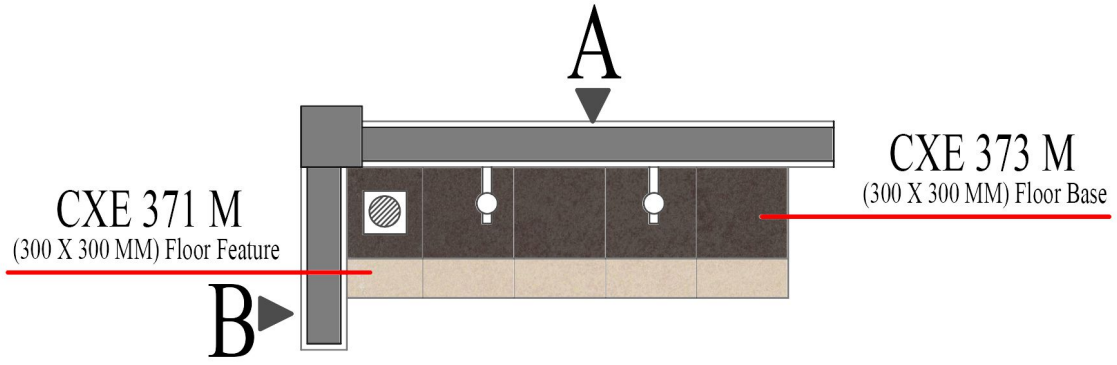

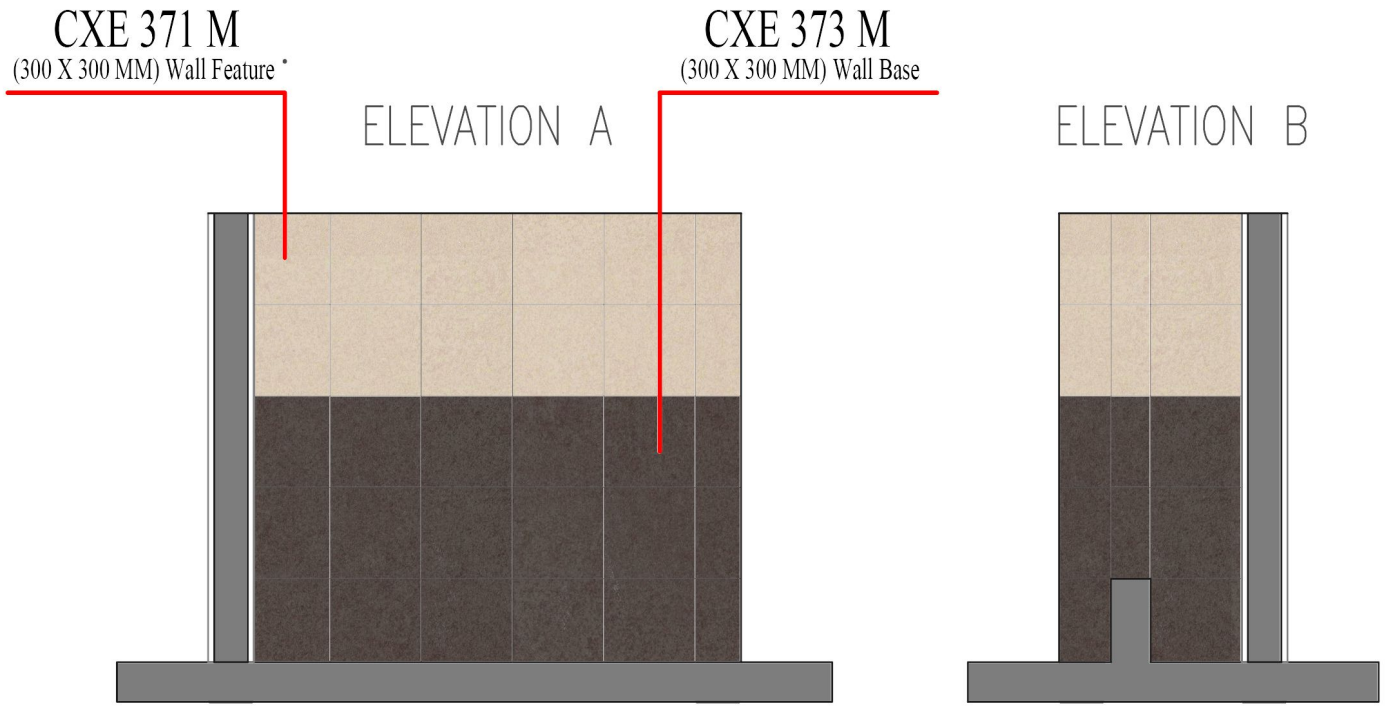

LEGEND

CXE 373 M Ceramic
(300 X 300 MM) Floor Base

CXE 371 M Ceramic
(300 X 300 MM) Floor Feature

CXE 371 M Ceramic
(300 X 300 MM) Wall Feature

CXE 373 M Ceramic
(300 X 300 MM) Wall Base

The accuracy of colours shown in this drawing is as close as the printing process will allow

Project :
1 Unit Bomba Station Di Atas LoT 109431, Mukim Dengkil, Daerah Sepang , Selangor

Architect : Abraz Architect
Developer : KPKT

Note :
THE ABOVE DRAWING IS A DUPLICATE FROM THE BLUE PRINT PROVIDED ALL MEARSUREMENTS WILL BE SUBJECTED TO FINAL ADJUSTMENTS BY THE PARTIES CONCERNED ALL DIMENSION IS IN METRIC

CM SUPREME CERAMICS (M) SDN. BHD.
NO.18, Jalan KIP 7, Taman Perindustrian KIP, 52200 Kuala Lumpur, Malaysia.
Tel : 03 - 6275 0894, 6276 8588 Fax : 03 - 6272 5179

Title : Waduk
Floor Level : N/A


Sheet No 5 / 7

Drawn By : Raj
Scale : 1 : 25

Checked By : Raj
Date : 22/08/2020

Remarks :

OPTION 02
(HOMOGENEOUS)

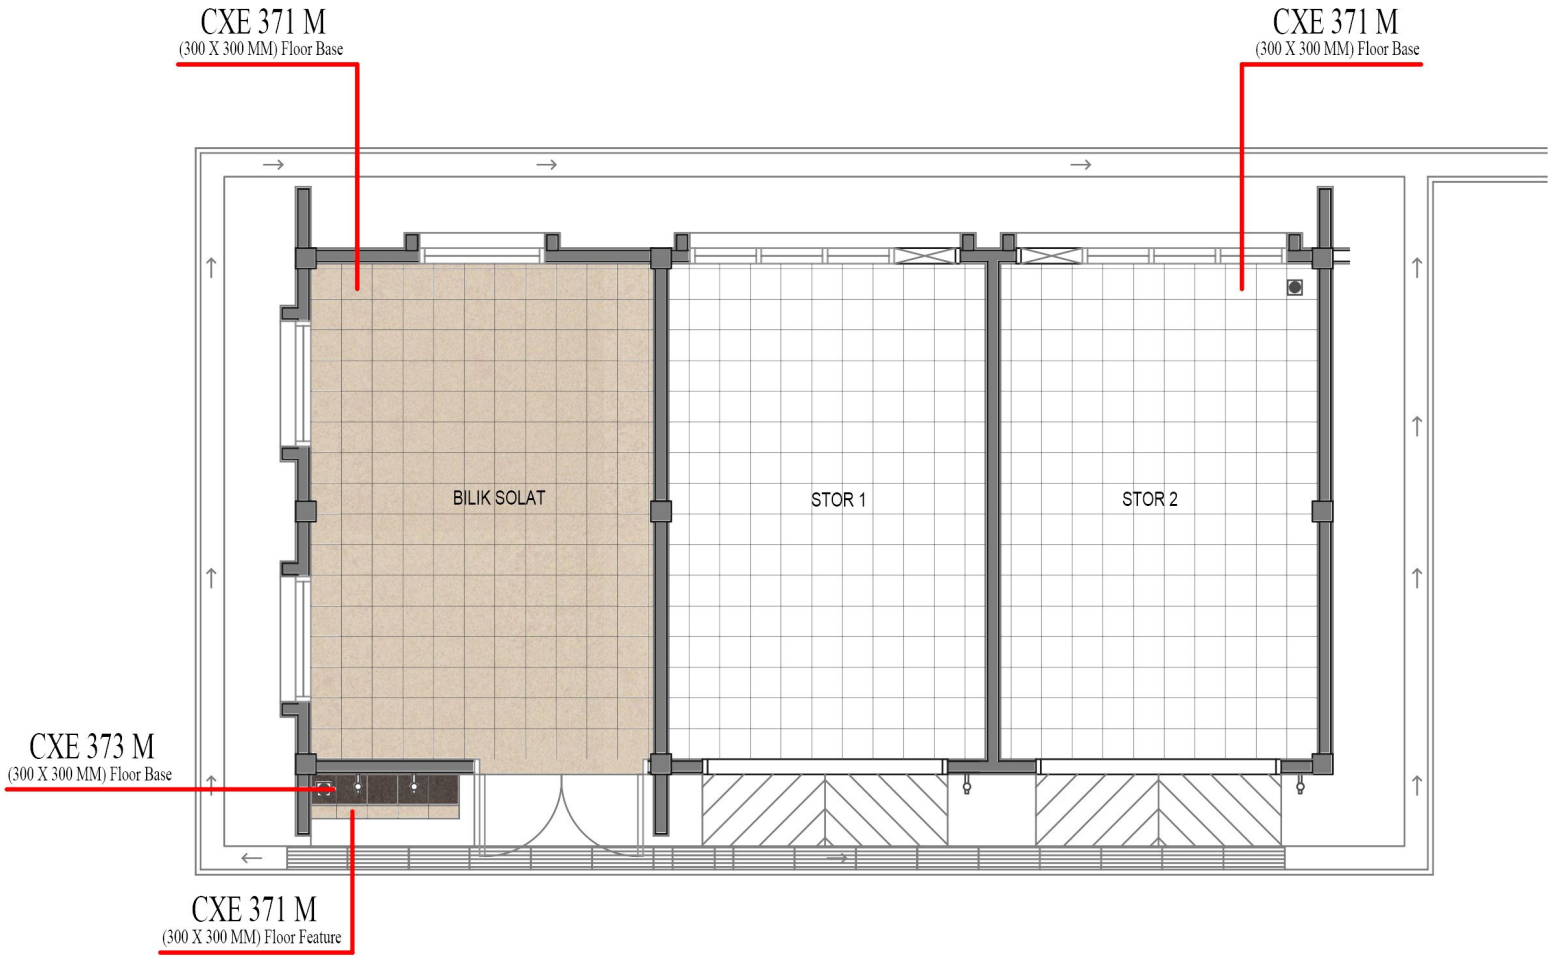

LEGEND

CXE 371 M Ceramic
(300 X 300 MM) Floor Base

CXE 373 M Ceramic
(300 X 300 MM) Floor Base

CXE 371 M Ceramic
(300 X 300 MM) Floor Feature

The accuracy of colours shown in this drawing is as close as the printing process will allow

Project :
1 UNIT BOMBA STATION DI ATAS LOT 109431, MUKIM DENGKIL, DAERAH SEPANG , SELANGOR


Architect : Abraz Architect
Developer : KPKT

Note :
THE ABOVE DRAWING IS A DUPLICATE FROM THE BLUE PRINT PROVIDED ALL MEARSUREMENTS WILL BE SUBJECTED TO FINAL ADJUSTMENTS BY THE PARTIES CONCERNED ALL DIMENSION IS IN METRIC

CM SUPREME CERAMICS (M) SDN. BHD.
NO.18, Jalan KIP 7, Taman Perindustrian KIP, 52200 Kuala Lumpur, Malaysia.
Tel : 03 - 6275 0894, 6276 8588 Fax : 03 - 6272 5179

Title : Bilik Solat & Storeroom
Floor Level : N/A
Sheet No 6/7
Drawn By : Raj
Scale : 1 : 75
Checked By : Raj
Date : 22/08/2020
Remarks :

OPTION 02
(HOMOGENEOUS)

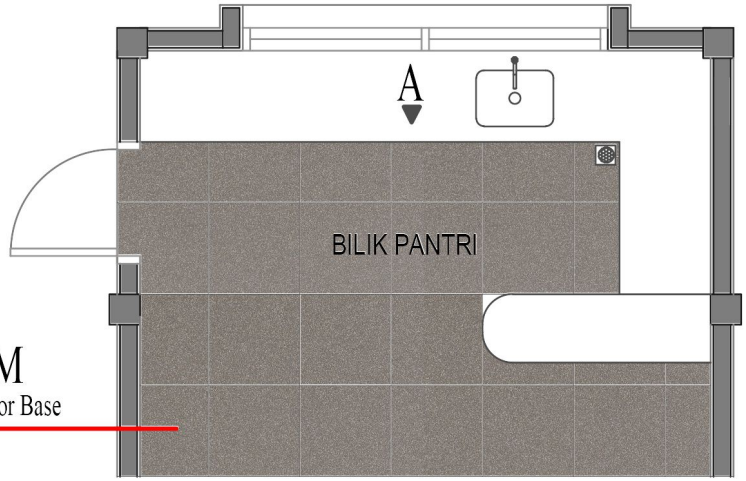


CCL 03 M
(600 X 600 MM) Floor Base


CCT 03 P
(200 X 600 MM) Floor Base

GP 2001 D
(200 X 200 MM) Floor Base

ELEVATION A

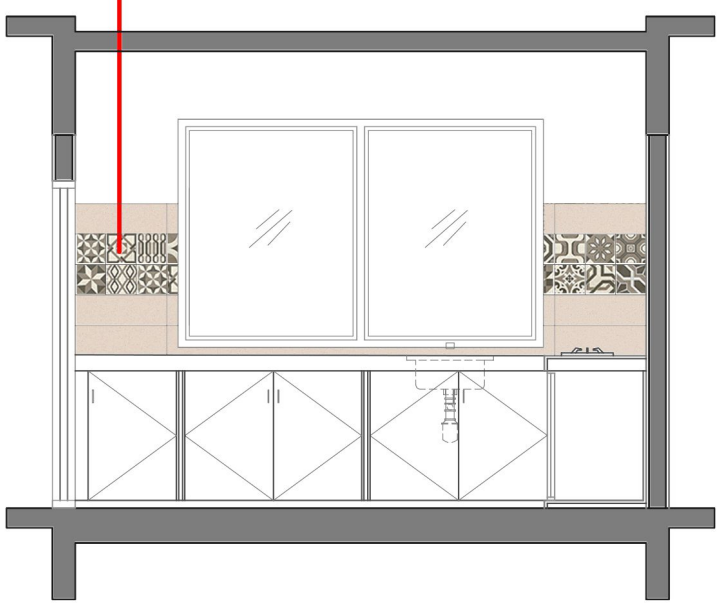


ELEVATION B

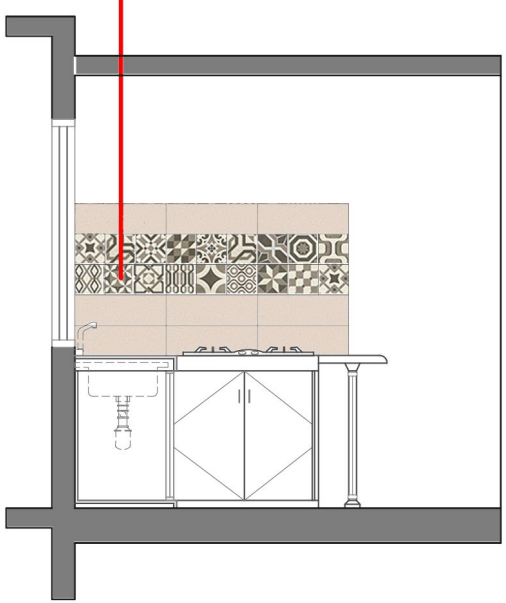

LEGEND



CCL 03 M Homogeneous
(600 X 600 MM) Floor Base

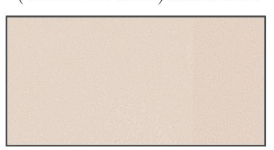

CCT 03 P Polished
(200 X 600 MM) Wall Base



GP 2001 D
(200 X 200 MM) Wall Feature

The accuracy of colours shown in this drawing is as close as the printing process will allow

Project :
1 Unit Bomba Station Di Atas LoT 109431,Mukim Dengkil, Daerah Sepang , Selangor

Architect : Abraz Architect
Developer : KPKT

Note :
THE ABOVE DRAWING IS A DUPLICATE FROM THE BLUE PRINT PROVIDED ALL MEARSUREMENTS WILL BE SUBJECTED TO FINAL ADJUSTMENTS BY THE PARTIES CONCERNED ALL DIMENSION IS IN METRIC

CM CERAMICS

CM SUPREME CERAMICS (M) SDN. BHD.
NO.18, Jalan KIP 7, Taman Perindustrian KIP, 52200 Kuala Lumpur, Malaysia.
Tel : 03 - 6275 0894, 6276 8588 Fax : 03 - 6272 5179

Title : Bilik Pantri
Floor Level : N/A

Sheet No 7 / 7

Drawn By : Raj
Scale : 1 : 50

Checked By : Raj
Date : 22/08/2020

Remarks :

OPTION 02
(HOMOGENEOUS)