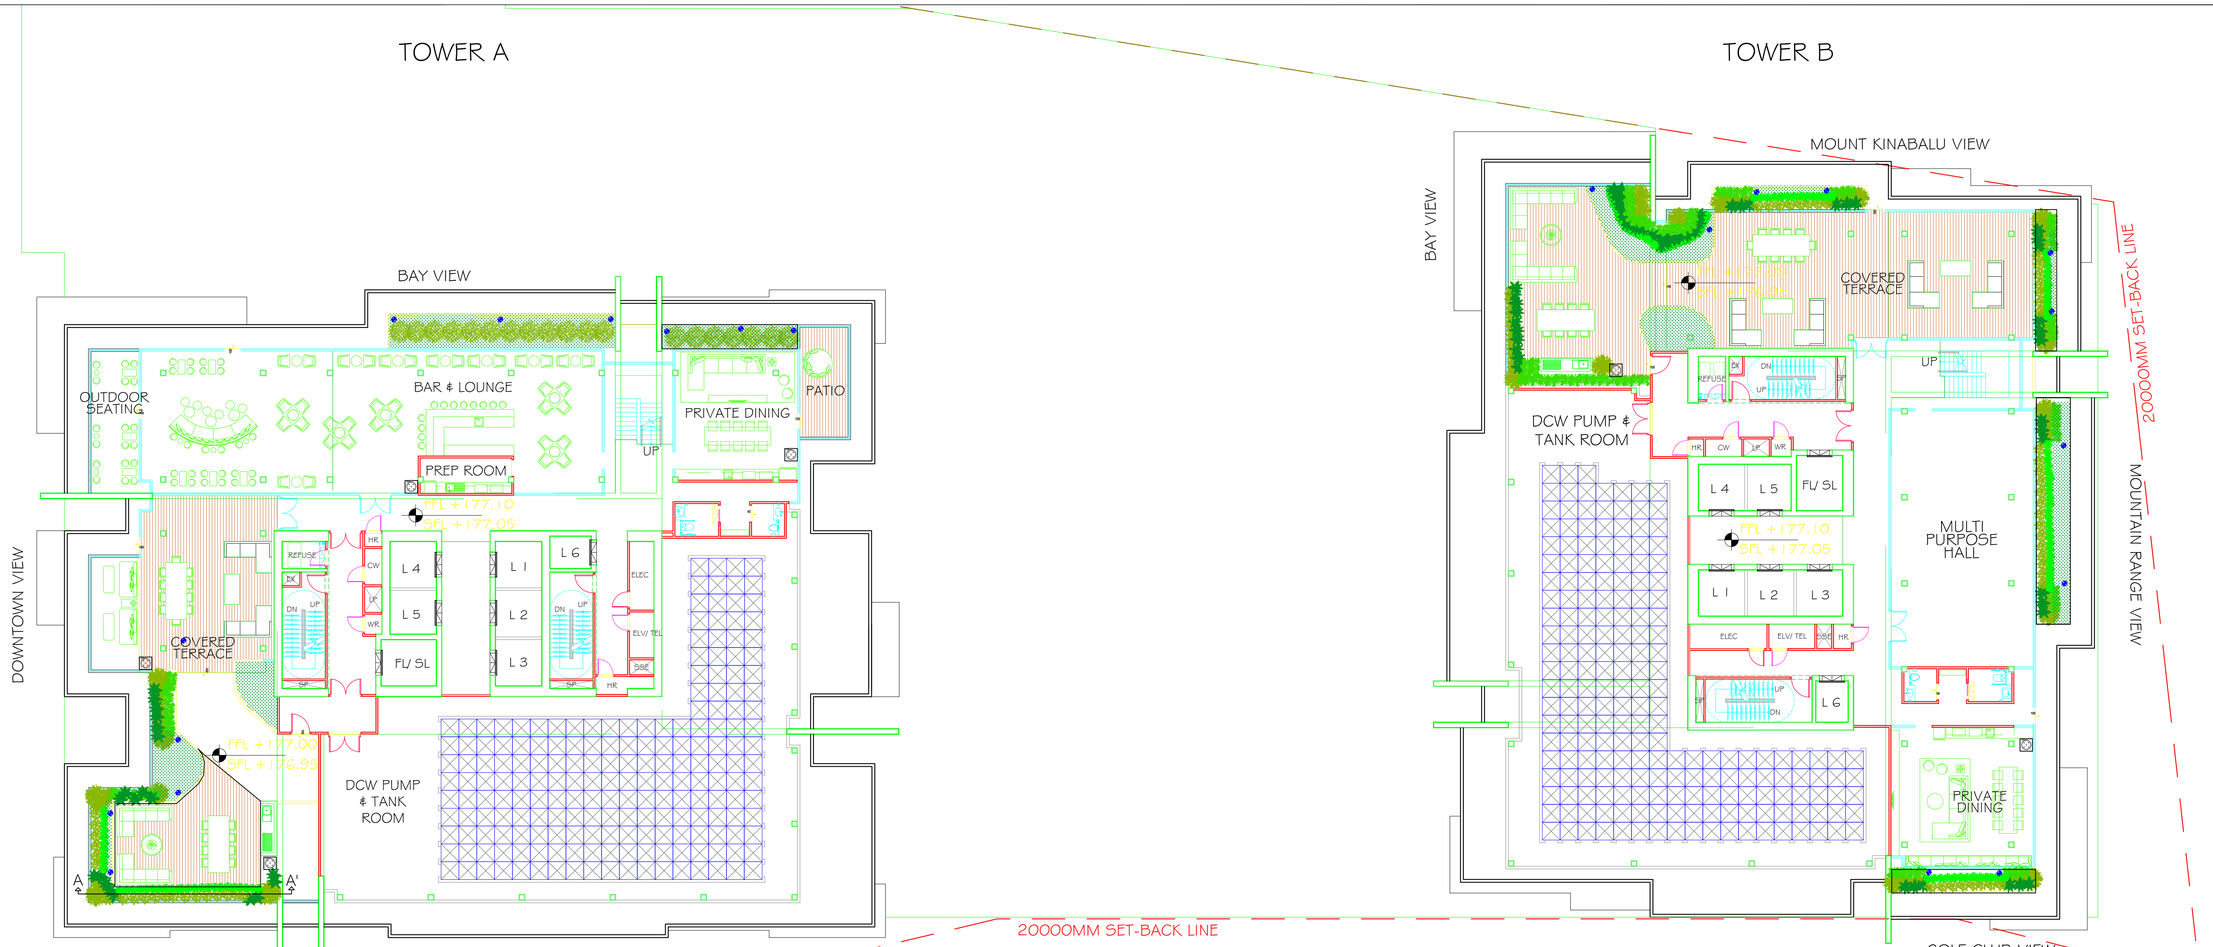


6 / A — OVERALL LAYOUT PLAN LEVEL 54

PLAN — SCALE:1:175

HARDSCAPE SCHEDULE


SYM.	NAME	SIZE	QUANTITY	REMARKS
	Planter Box 1	58303mm x 300mm	1	PAMS/600/1/2017/A30/OLPL1-01
	Planter Box 2	26680mm x 300mm	1	PAMS/600/1/2017/A30/OLPL1-02 PAMS/600/1/2017/A30/OLPL1-03
	Planter Box 3	17886mm x 300mm	1	PAMS/600/1/2017/A30/OLPL1-04
	Planter Box 4	29000mm x 300mm	1	PAMS/600/1/2017/A30/OLPL1-04
	Planter Box 5	22067mm x 300mm	1	PAMS/600/1/2017/A30/OLPL1-05
	Planter Box 6	20119mm x 300mm	1	PAMS/600/1/2017/A30/OLPL1-05
	Planter Box 7	18165mm x 300mm	1	PAMS/600/1/2017/A30/OLPL1-05
	Planter Box 8	29105mm x 300mm	1	PAMS/600/1/2017/A30/OLPL1-06
	Planter Box 9	24586mm x 300mm	1	PAMS/600/1/2017/A30/OLPL1-06
	Planter Box 10	18768mm x 300mm	1	PAMS/600/1/2017/A30/OLPL1-06
	Rubbish Bin	520mm x 1000mm	6	PAMS/600/1/2017/A30/OLPL1-08
	Decking	315m2		PAMS/600/1/2017/A30/OLPL1-08
	Garden Set (2 seater)		1	
	Garden Set (4 seater)		1	
	Garden Set (BBQ)		1	
	Garden Set (2 seater)		1	
	Garden Set (4 seater)		1	
	Garden Set (8 seater)		1	
	Garden Set (10 seater)		1	
	Garden Set (L Shape Sofa)		1	
	Garden Set (Bar)		1	
	Garden Set (Bar L Shape Table)		1	
	Garden Set (1 seater)		1	
	Garden Set (Patio)		1	
	Garden Set (L Shape Sofa)			

SOFTSCAPE SCHEDULE

SYM.	BOTANICAL NAME	COMMON NAME	OVERALL HT (mm)	TRUNK DIA.(mm)	TRUNK HT (mm)	QUANTITY	REMARKS
SHRUBS							
	Zingiber officinale roscoe	Ginger	500	-	-	144	
	Etlingera elatiore	Bunga Kantan	500	-	-	102	
	Cymbopogon citratus	Serai	500	-	-	66	
	Pandanus amaryllifolius	Bunga Pandan	500	-	-	156	
	Curcuma longa	Kunyit	500	-	-	55	
GROUNDCOVER							
	Axonopus compressus	Carpet Grass	-	-	-	144	m2 (close turf)

M & E SCHEDULE

SYM.	NAME	SIZE	QUANTITY	REMARKS
	Uplight	200mm (Dia.)	20	

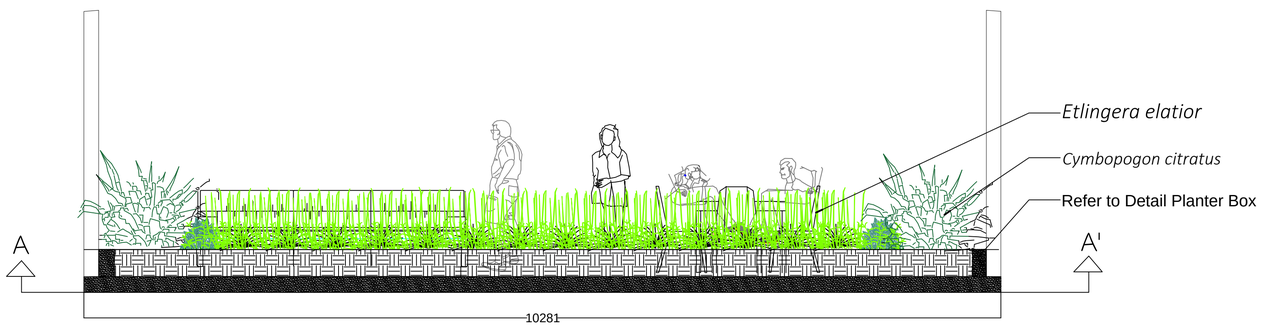

6 / B — SECTION A-A'

SECTION — SCALE:NTS

Notes :

Project Title :

PROPOSED RESIDENTIAL DEVELOPMENT CONSISTING OF 3-STOREY COMMERCIAL LOTS, 2 LOWER GROUND CARPARK,7-STOREY PARKING PODIUM, 1-STOREY RECREATIONAL PODIUM, SKY GARDEN (2-STOREY AND ROOFTOP) AND 2 TOWER BLOCKS OF 43-STOREY RESIDENTIAL TOWER ON LOT CL.015020818 AT JALAN LINTAS, DISTRICT OF KOTA KINABALU FOR JESSELTON PROPERTIES SDN BHD

Client :

JESSELTON

JESSELTON PROPERTIES SDN BHD
LOT A-G-01 TO 1-G-6,
LUYANG PLAZA,
LORONG ANGSA 1,
88300 KOTA KINABALU, SABAH.
TEL : 088 233 238 FAX : 088 232 622

.....
TAN SRI DATUK DAVID CHU SUI KIONG
(NRIC : 590505-12-5339)

Landscape Consultant :

Consultant PamScapes

PAMSCAPES CONSULTANT

Lot M, 1st Floor, Arked Khidmat, Lorong Pokok Seraya 5,
Taman Khidmat, Jalan Khidmat, 88450 Kota Kinabalu,Sabah.
Tel/Fax : 088-210651
Email: pamscapes@gmail.com

LAr. PAULINA YONG
ARIEITEK LANDSKAP
INSTITUTE OF LANDSCAPE ARCHITECTS MALAYSIA
(INSTITUT ARKITEK LANDSKAP MALAYSIA)
AILA NO: 0800289

Drawing Title :

OVERALL LAYOUT PLAN (LEVEL 54)

Scale : AS SHOWN	Drawn by : M.D.K
Date : MAY 2018	Checked by : P.Y
Drawing No : **PAMS/600/1/2017/A30/OLPL54**	**6**