

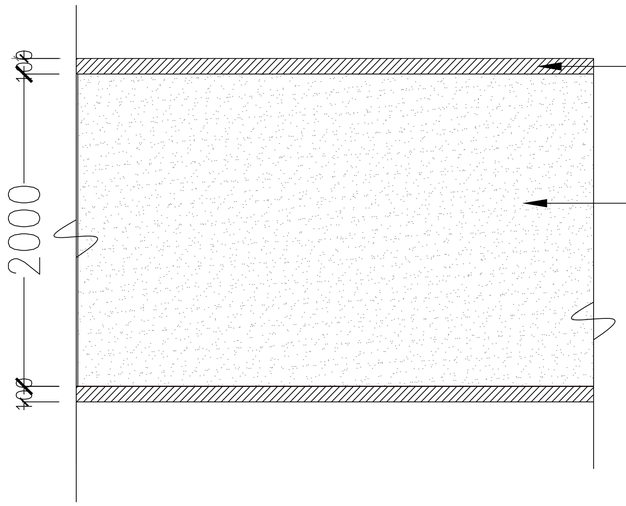


12 A — PLAN OF TYPICAL WALKWAY
PLAN — SCALE:1:20

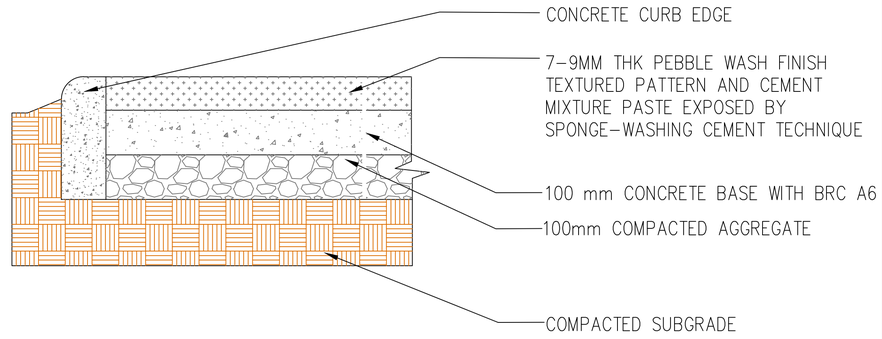

12 B — SECTION OF TYPICAL WALKWAY
SECTION — SCALE:1:7

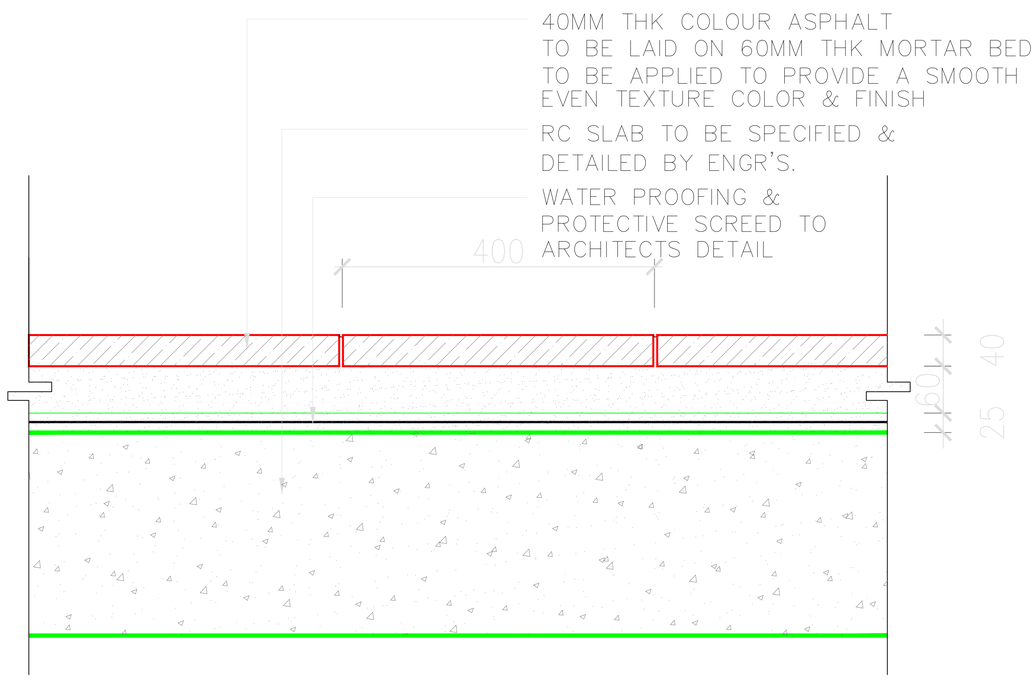

13 A — SECTION OF DRIVEWAY AND PARKING
SECTION — SCALE:1:4

Notes :

Project Title :

PROPOSED RESIDENTIAL DEVELOPMENT CONSISTING OF 3-STOREY COMMERCIAL LOTS, 2 LOWER GROUND CARPARK,7-STOREY PARKING PODIUM, 1-STOREY RECREATIONAL PODIUM, SKY GARDEN (2-STOREY AND ROOFTOP) AND 2 TOWER BLOCKS OF 43-STOREY RESIDENTIAL TOWER ON LOT CL.015020818 AT JALAN LINTAS, DISTRICT OF KOTA KINABALU FOR JESSELTON PROPERTIES SDN BHD

Client :

JESSELTON PROPERTIES SDN BHD
LOT A-G-01 TO 1-G-6,
LUYANG PLAZA,
LORONG ANGSA 1,
88300 KOTA KINABALU, SABAH.
TEL : 088 233 238 FAX : 088 232 622

.....
TAN SRI DATUK DAVID CHU SUI KIONG
(NRIC : 590505-12-5339)

Landscape Consultant :

PAMSCAPES CONSULTANT
Lot M, 1st Floor, Arked Khidmat, Lorong Pokok Seraya 5,
Taman Khidmat, Jalan Khidmat, 88450 Kota Kinabalu,Sabah.
Tel/Fax : 088-210651
Email: pamscapes@gmail.com

LAr. PAULINA YONG
ARKITEK LANDSKAP
INSTITUTE OF LANDSCAPE ARCHITECTS MALAYSIA
(INSTITUT ARKITEK LANDSKAP MALAYSIA)
AILA NO: 0800289

Drawing Title :

HARDSCAPE DETAILS 3

Scale : AS SHOWN	Drawn by : M.D.K
Date : JUNE 2018	Checked by : P.Y

Drawing No :

PAMS/600/1/2017/A30/HD-03 — **9**