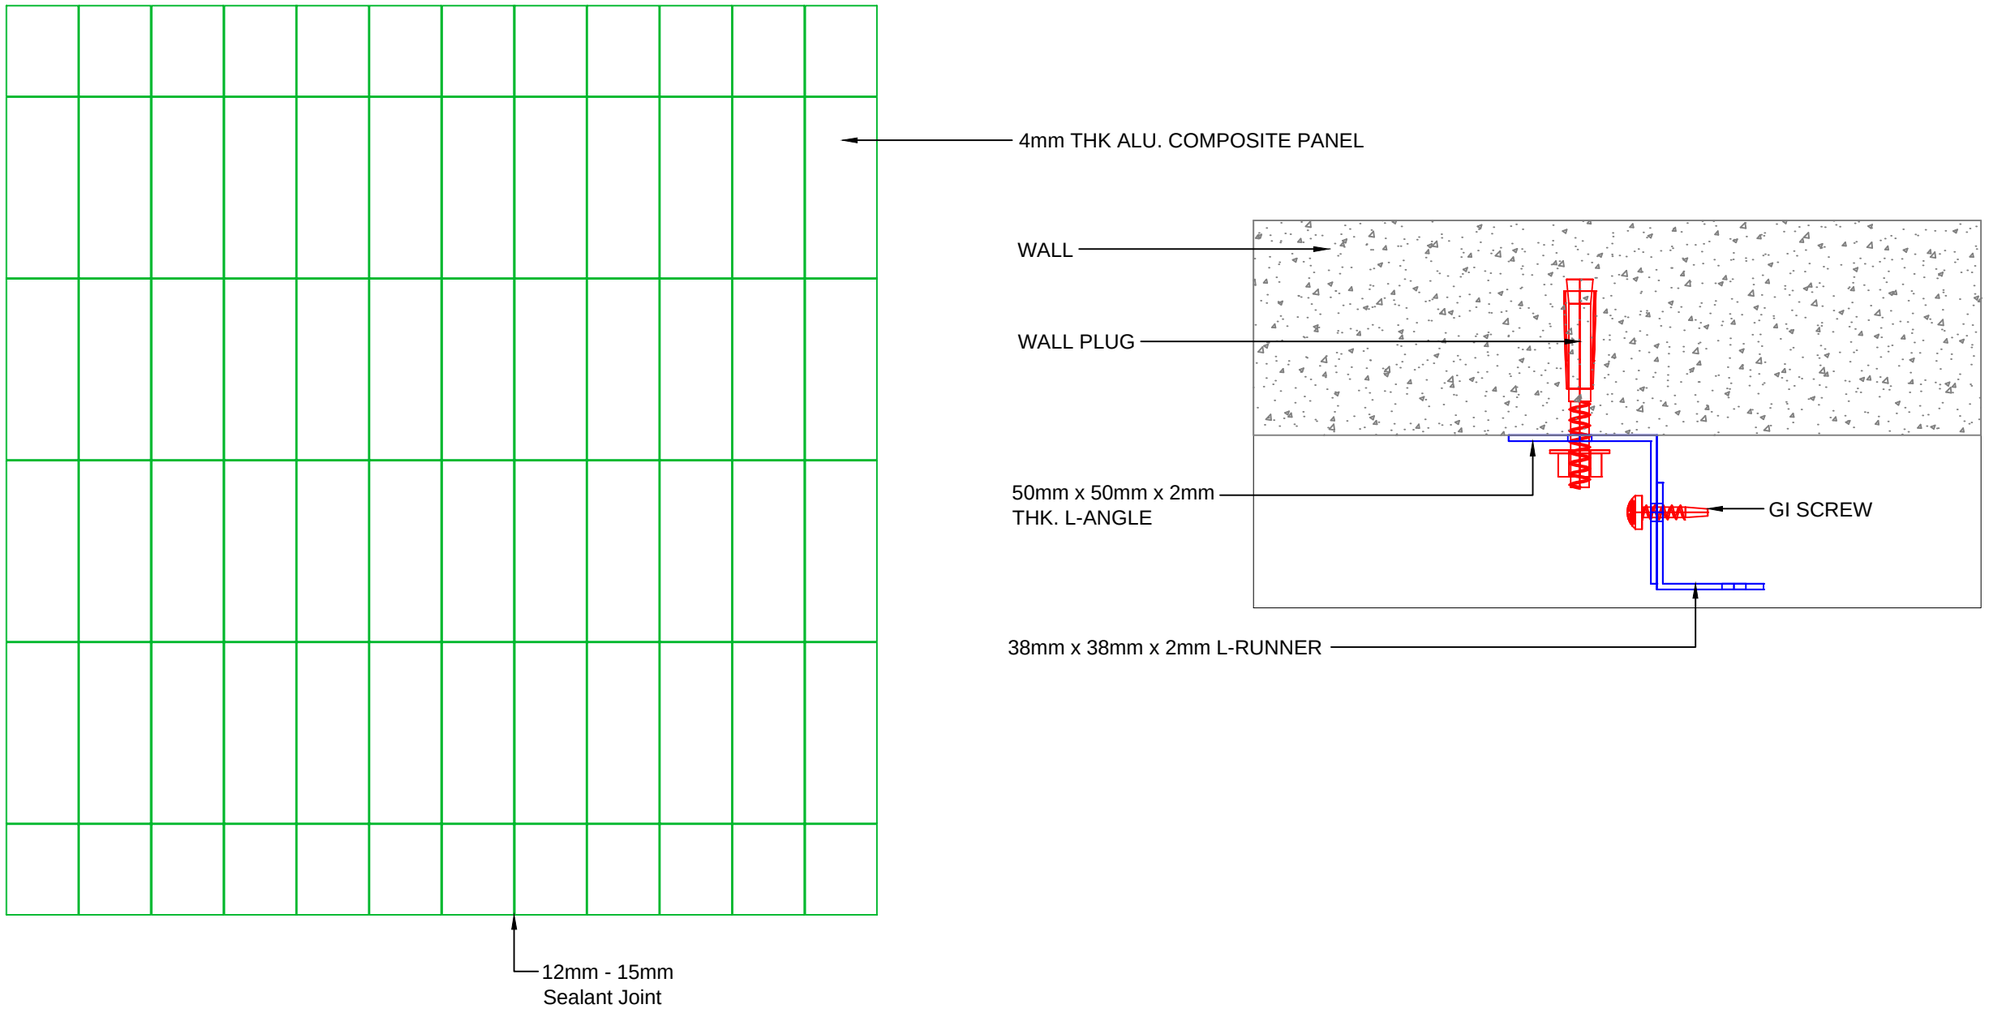



Project :-

Title :-

TYPICAL INSTALLATION FOR
4mm THK ALU. COMPOSITE PANEL

| | | | |
|---|---|---|---|
| Date :- | DECEMBER | Drawn :- | IHN |
| Scale :- | AS SHOWN | Checked :- | JOSEPHINE |
| Ref. No :- | DML-SS-CP-1 | Approved :- | MR CHONG |

Design, Supply & Install :-

**DML PRODUCTS (JOHOR) SDN. BHD.**
( 773202-X )
NO.3 & 5, Jalan Satria 12, Taman Perindustrian JB Perdana,
81300 Skudai, Johor Bharu, Johor, Malaysia.
Tel : 607-511 1885
Fax : 607-511 2885
Web : www.dml.com.my
Email : salesjb@dml.com.my