
SECURITY FENCING PROFILE B - ROLLED TOP

Project : BALAI BOMBA PUTATAN

Installation Method - ESY6LH-B Rolled Top Fence - 1800mm Height x 2400mm Width

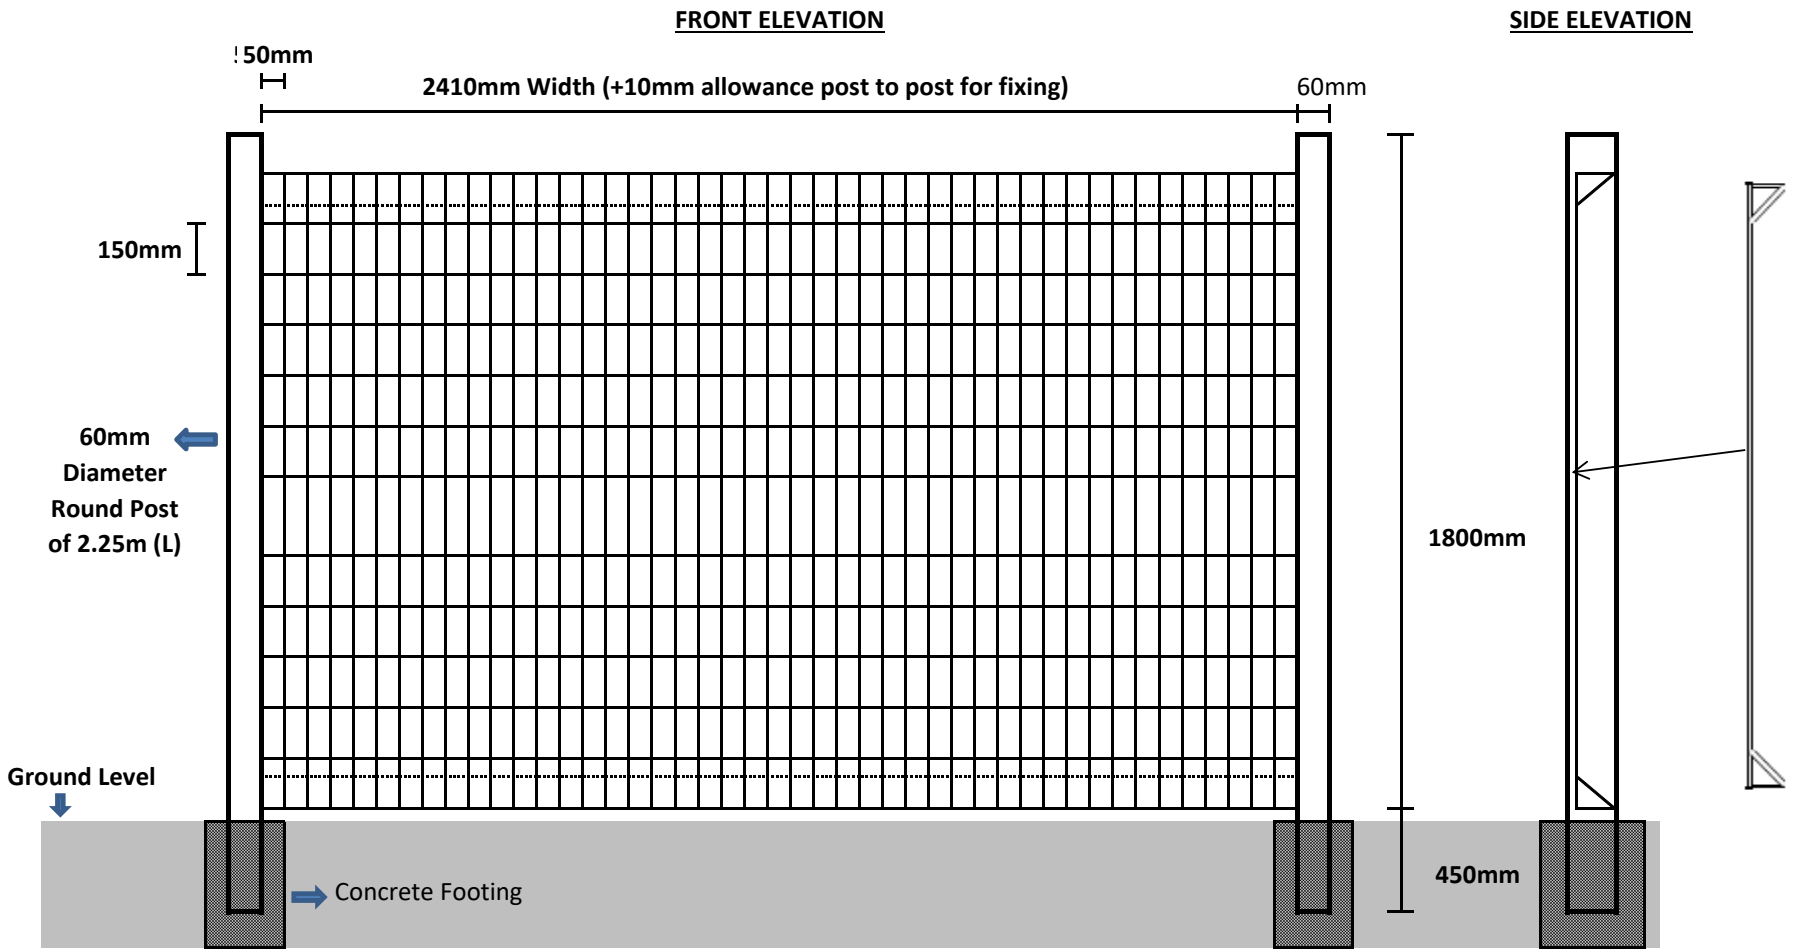

General Information:	***Vertical Wire Diameter : 4.5mm @ 50mm** ***Horizontal Wire Diameter : 4.5mm @ 150mm spacing** ***Round Post : 60mm diameter @ 2250mm length**

Drawing is not to scale.

Confirmed and accepted by Purchaser

…… Company chop

Name :

Date: