www.dml.com.my

DML Products Sdn. Bhd.

Manufacturer of Metal Ceiling and Louvers

IL STRIP CEILING | S PROFILE

SUPER FLUSH JOINT


gh and extremely durable

tected from discolouration for extended years

es not contort under intense heat

ienically smooth and easy to maintain

rgy saving & environmental friendly

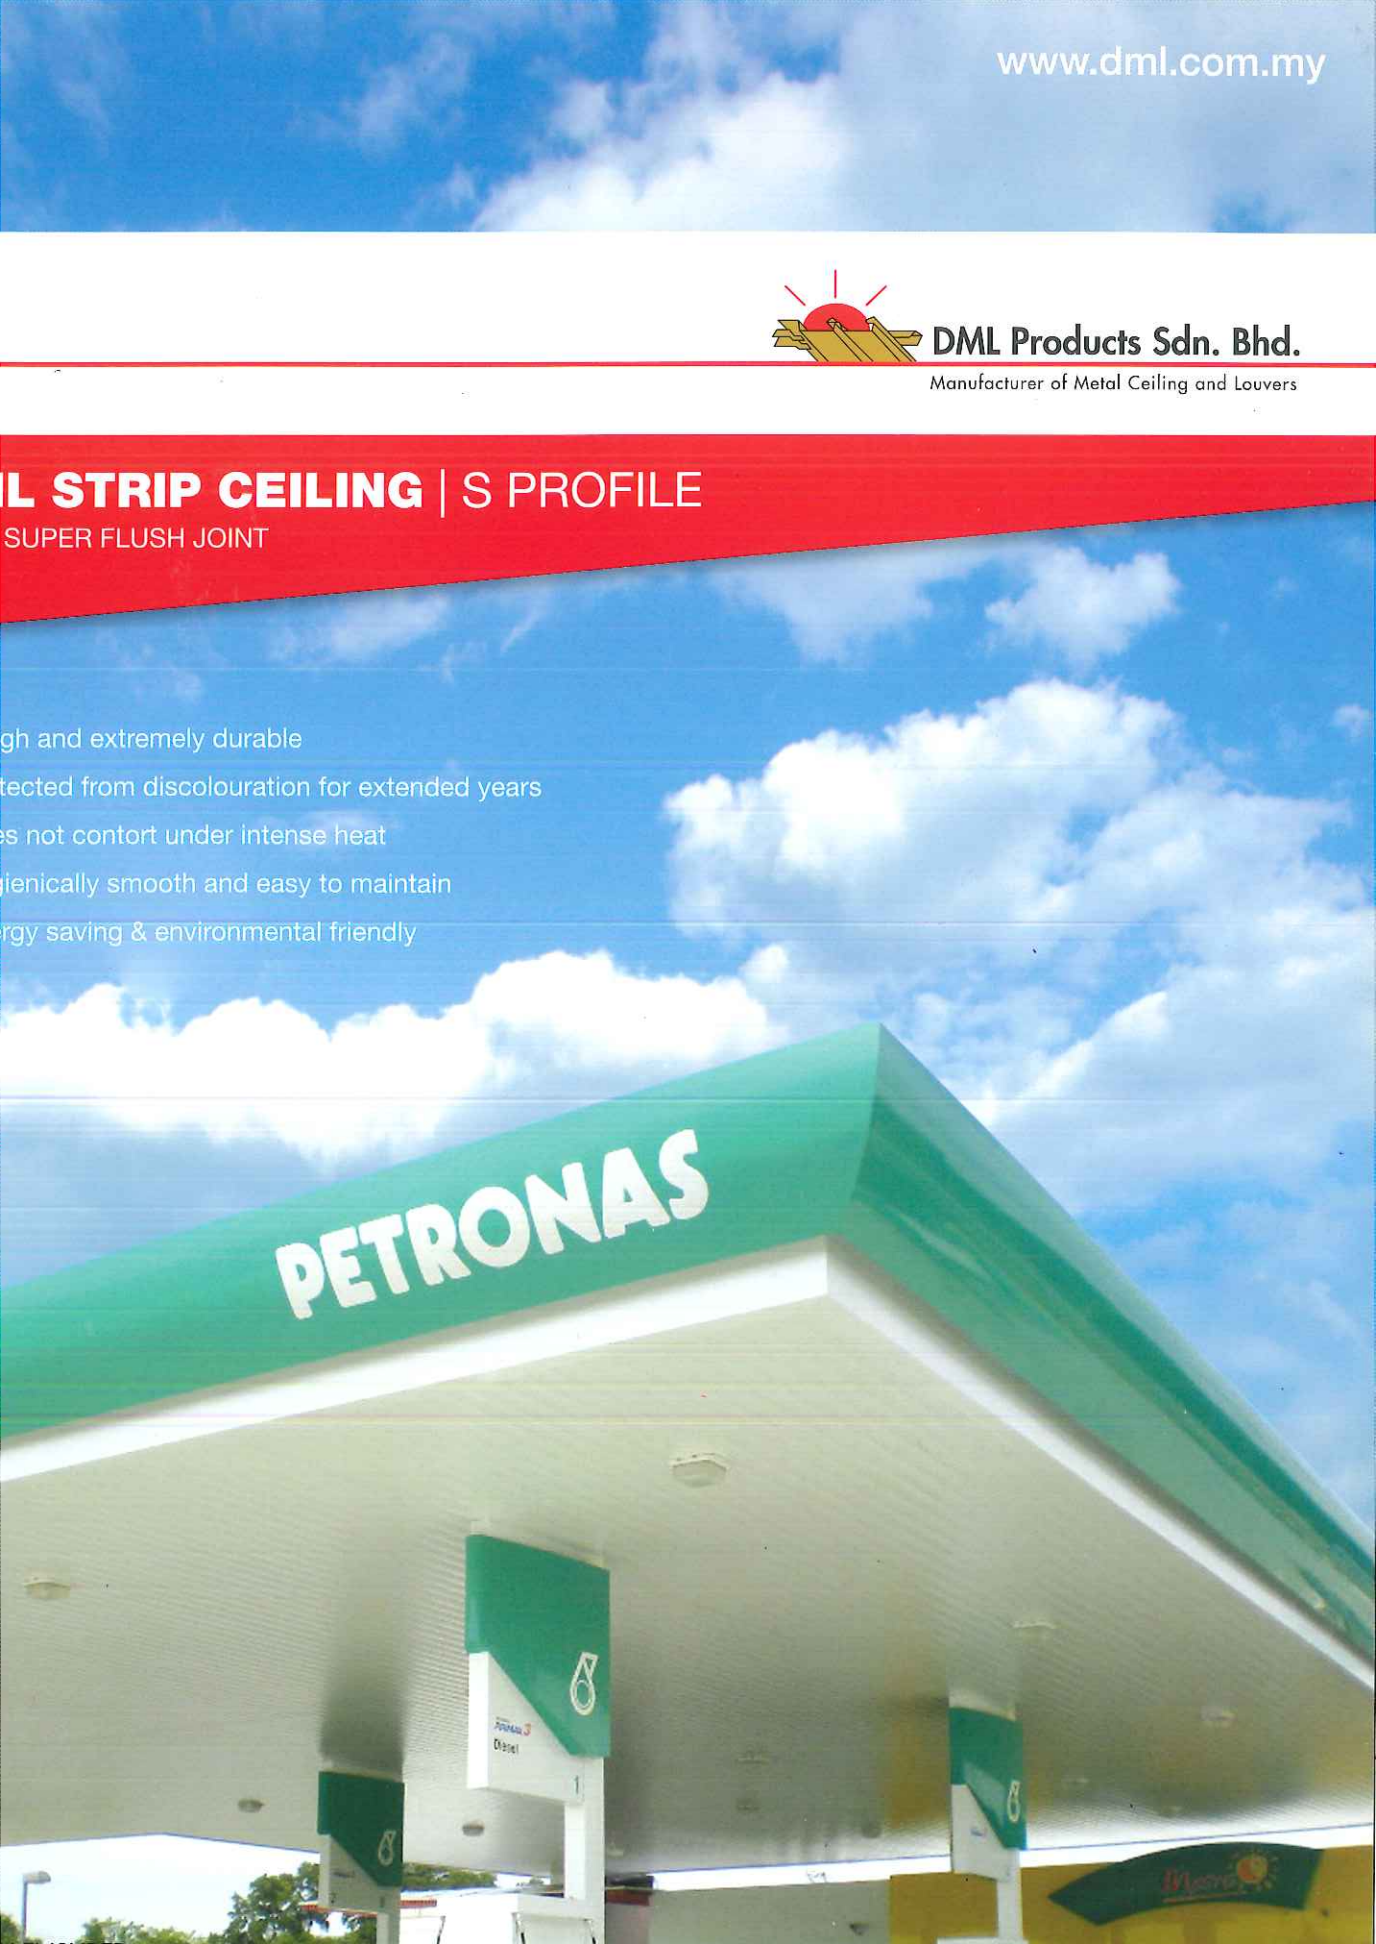

DML STRIP CEILING | S PROFILE

WITH RECESS GROOVE JOINT



DML100S, DML150S, DML200S, DML300S, DML400S, DML450S

Panel Size
100mm/150mm/200mm effective width
[super flush with 12mm(D) x 5mm(W)]

Thickness
0.4mm~0.5mm thick [aluzinc panels]
0.5mm~0.7mm thick [aluminium steel panels]

Other Available Panel Size:
300mm/ 400mm/ 450mm effective width
[super flush with 20mm(D) x 12mm(W)]

DML Products Sdn. Bhd. is a Malaysian wholly owned manufacturer producing metal ceilings and louvres product using an advance technology for their unique designs to ensure of their industrial and technical specifications are achieved.

DML offers a wide range of high quality design products which are very durable, extremely reliable and easy to install. The products are made from polyester paint colour coated materials either in aluminium or aluzinc finishes and powder coating colours are available upon request. With these enamel baked colour coating or powder coated colours, the finishes are guaranteed and thus will enhance the excellent appearance to all structural buildings.

DML range of products are highly suitable for installing internally or external to all structural buildings such as residential houses, commercial complexes, high rise condominiums, airport terminals, light rail transits stations, universities colleges, toll plazas, bus terminals, offices, showrooms, hotels and many more.



DML STRIP FACADE
WITH DML200S PANEL




SOLID AND STABILITY DESIGN
WITH DML100S PANEL



AN INNOVATIVE DECORATIVE EFFECT
WITH DML150S PANEL


*All the pictures are for visual purposes only.

Typical Installation Plan for **DML 'S' TYPE STRIP CEILING**

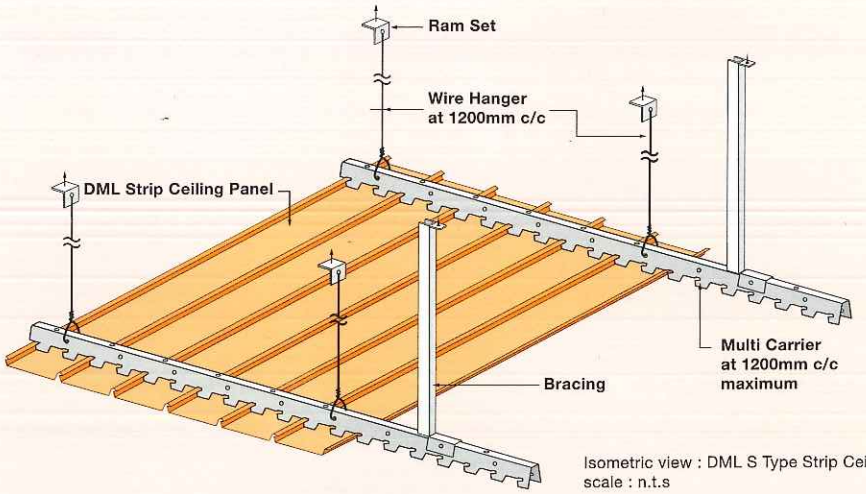


Isometric view : DML S Type Strip Ceiling
scale : n.t.s

Typical Installation Detail **DML 'S' STRIP FACADES** with Multi Carrier

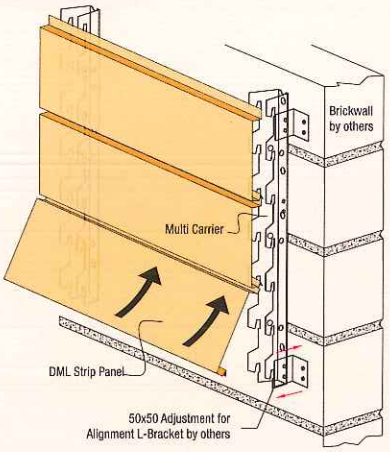


scale : n.t.s

Cross view of panels

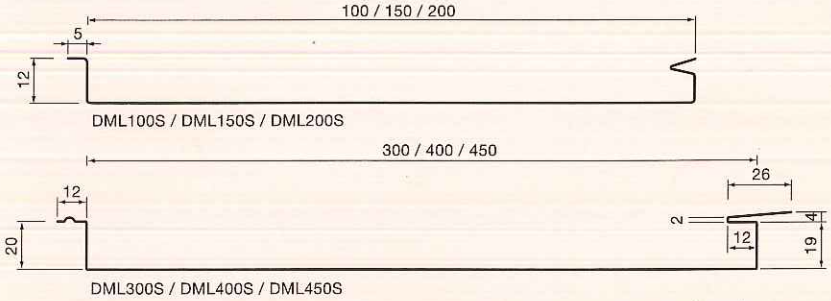


scale : n.t.s


Multi Carrier Joint Detail

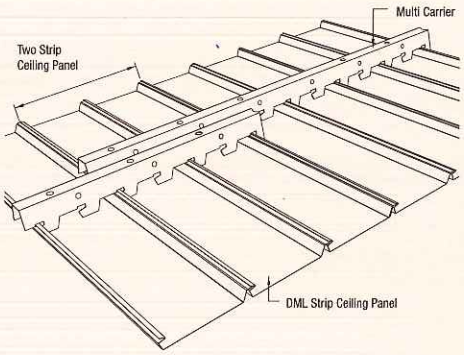


Typical Detail at Bottom **DML 'S' STRIP FACADES** to Floor

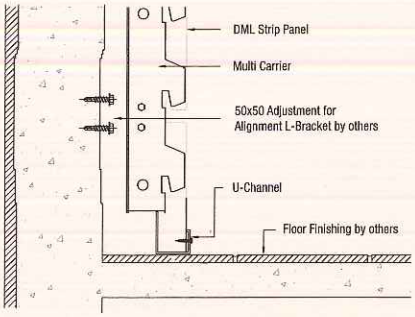


Typical Gable End of **DML 'S' Strip** Ceiling Type

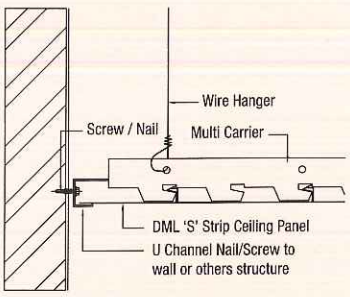


Typical Detail Joint using Panel Joint

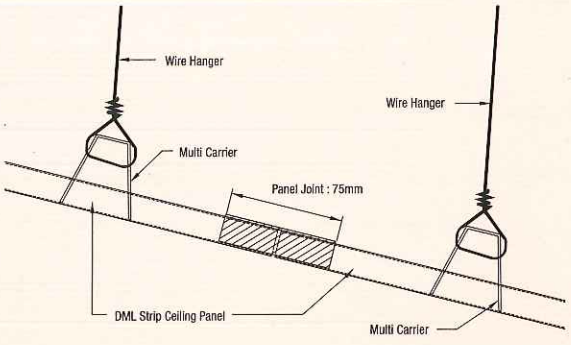

Typical Detail at Bottom **DML 'S' STRIP FACADES**

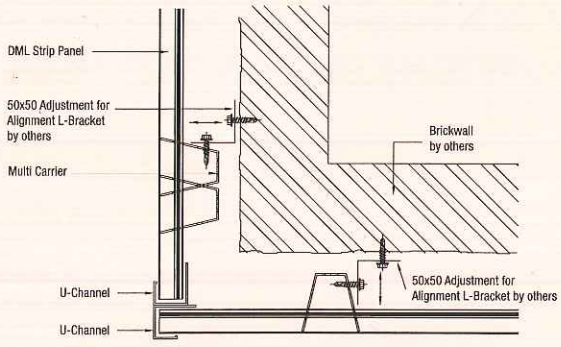

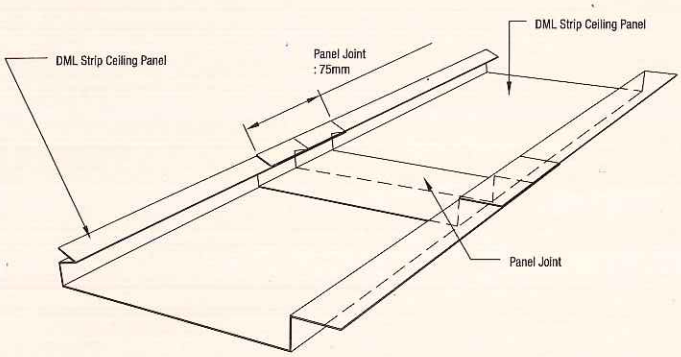

PRODUCT DESCRIPTION

DML100S, DML150S, DML200S, DML300S, DML400S, DML450S

- Super flush joint
- Box shape profile panel
- Light weight component system
- Applicable for both interior and external designs
- As per DML polyester coated colours
- Durable and with minimum maintenance required
- Available in aluminium and galvanized steel finishes
- Plain finishes or perforated panels for acoustic treatment
- Single multi carrier to accommodate 3 different panels' width
- Deflection and blending stresses at design wind velocity of 35m/s or 126km/hour

MATERIAL SPECIFICATION

DML100S		
Panel Size	100mm effective width	[super flush joint]
Thickness	0.4mm thick (gross wt: 5.10 kg/m²)	[aluzinc panels]
	0.5mm thick (gross wt: 2.05 kg/m²)	[aluminium panel]
DML150S		
Panel Size	150mm effective width	[super flush joint]
Thickness	0.4mm thick (gross wt: 5.10 kg/m²)	[aluzinc panels]
	0.5mm thick (gross wt: 2.05 kg/m²)	[aluminium panel]
DML200S		
Panel Size	200mm effective width	[super flush joint]
Thickness	0.5mm thick (gross wt: 5.40 kg/m²)	[aluzinc panels]
	0.6mm thick (gross wt: 2.10 kg/m²)	[aluminium panel]
DML300S		
Panel Size	300mm effective width	[super flush joint]
Thickness	0.7mm thick	[aluminium panel]
DML400S		
Panel Size	400mm effective width	[super flush joint]
Thickness	0.7mm thick	[aluminium panel]
DML450S		
Panel Size	450mm effective width	[super flush joint]
Thickness	0.8mm thick	[aluminium panel]
MULTI CARRIER		
Carrier Size	30mm (W) x 35mm (D) x 4880mm (L)	[maximum carrier interval spacing must not exceed 1200mm c/c]
Thickness	0.7mm thick galvanized steel	
SUSPENSION		
Type of Suspension	14 gauge G.I. wire hanger	[to be supplied by installer]
Thickness	0.5mm thick galvanized steel bracing	[maximum carrier interval spacing must not exceed 1200mm c/c]
EDGE AND CORNER FINISHED		
Detail	0.9mm thick anodised aluminium T-Joint	[not included]
	0.4mm thick aluzinc colour to match U channel	

DETAILS OF SPECIFICATION

STRIP CEILING / STRIP FACADE

DML100 / 150 / 200 / 300 / 400 / 450 type 'S' (coating) Pre-painted / Powder Coated (material) Aluminum Zinc / Aluminum Strip Ceiling or **Strip Facade** comprising of 100mm / 150mm / 200mm width X 12mm height or 300mm / 400mm / 450mm width X 20mm height panel.

Material either in Aluminum Zinc or Aluminum Finish. Thickness of panel range from 0.55mm to 0.8mm. c/w 0.7mm thick G.I multi-carrier fixed suspended at maximum space of 1200mm centre to centre, accessories include of U-Channel (G.I / Alum), and 0.4mm G.I bracing all fixed in accordance to manufacturer's details.

HEAD OFFICE

KUALA LUMPUR

DML PRODUCTS SDN BHD. (505213-P)
DML CEILING & LOUVERS MARKETING SDN. BHD. (618289-T)
DML COATING SERVICES SDN. BHD. (731408-V)
DML BUILDING PRODUCTS SDN. BHD. (731572-D)

Lot 27, Jalan RP2, Rawang Industrial
& Housing Estate, 48000 Rawang
Selangor Darul Ehsan, Malaysia
Tel: +603-6091 8377
Fax: +603-6091 8375
Hp: +6016-227 5377
Email: info@dml.com.my
Email: sales@dml.com.my

www.dml.com.my

MADE IN MALAYSIA

Member of MGBC

FACTORY OUTLETS

JOHOR
DML PRODUCTS (JOHOR) SDN. BHD. (773202-X)
No. 3 & 5 Jalan Satria 12, Taman Perindustrian JB Perdana, 81300 Skudai, Johor.
Tel: +607-511 1885 • Fax: +607-511 2885 • Email: salesjb@dml.com.my

PENANG
DML PRODUCTS (PENANG) SDN BHD (972659-D)
Plot 80B, Lengkok Perindustrian Bukit Minyak 2, Kawasan Perindustrian Bukit Minyak, 14100 Pulau Pinang.
Tel: +604-240 9207 • Fax: +604-240 9208 • E-mail: salespenang@dml.com.my

SABAH
DML PRODUCTS (EAST MALAYSIA) SDN. BHD. (713573-D)
Lot No.2, Jalan Kilang, Sedco Industrial Estate,
No.CL015569481, Kolombong 88450, Kota Kinabalu, Sabah, East Malaysia.
Tel: +6088-383 912 • Fax: +6088-383 914 • Email: enquiry@dml.com.my

SARAWAK
DML PRODUCTS (BORNEO) SDN. BHD. (742099-D)
Lot 1138, Block 15, MTLD, Jalan Kuching Ranger Depot Sungai Tapang, 93250, Kuching Sarawak.
Tel: 082 613 099 • Fax: 082 613 105 • E-mail: service@dml.com.my

SINGAPORE
DML CEILING & LOUVRES MARKETING (S) PTE. LTD. (200707297-W)
503B Canberra Link #03-33, Singapore 752503
Tel: +65-8484 4990 / 9090 6227 • E-mail: info.singapore@dml.com.my

VIETNAM
DML VIETNAM CO., LTD.
51, Tran Van On Street, Tan Son Nhi Ward, Tan Phu District, HCMC, Vietnam.
Tel: 0084 08 3810 7494 • Fax: 0084 08 3810 8303 • E-mail: dml_viet@dmlvn.com

PHILIPPINES
DML CEILING & LOUVERS MARKETING PHILIPPINES INC.
#6001 Unit 2, Tatalon St. Barangay Ugong, Valenzuela City, Philippines.
Tel: +63-2962 3541

ISO 9001:2008 CERT. No.: 641919

© Copyright 2014 DML Products Sdn. Bhd. All rights reserved.